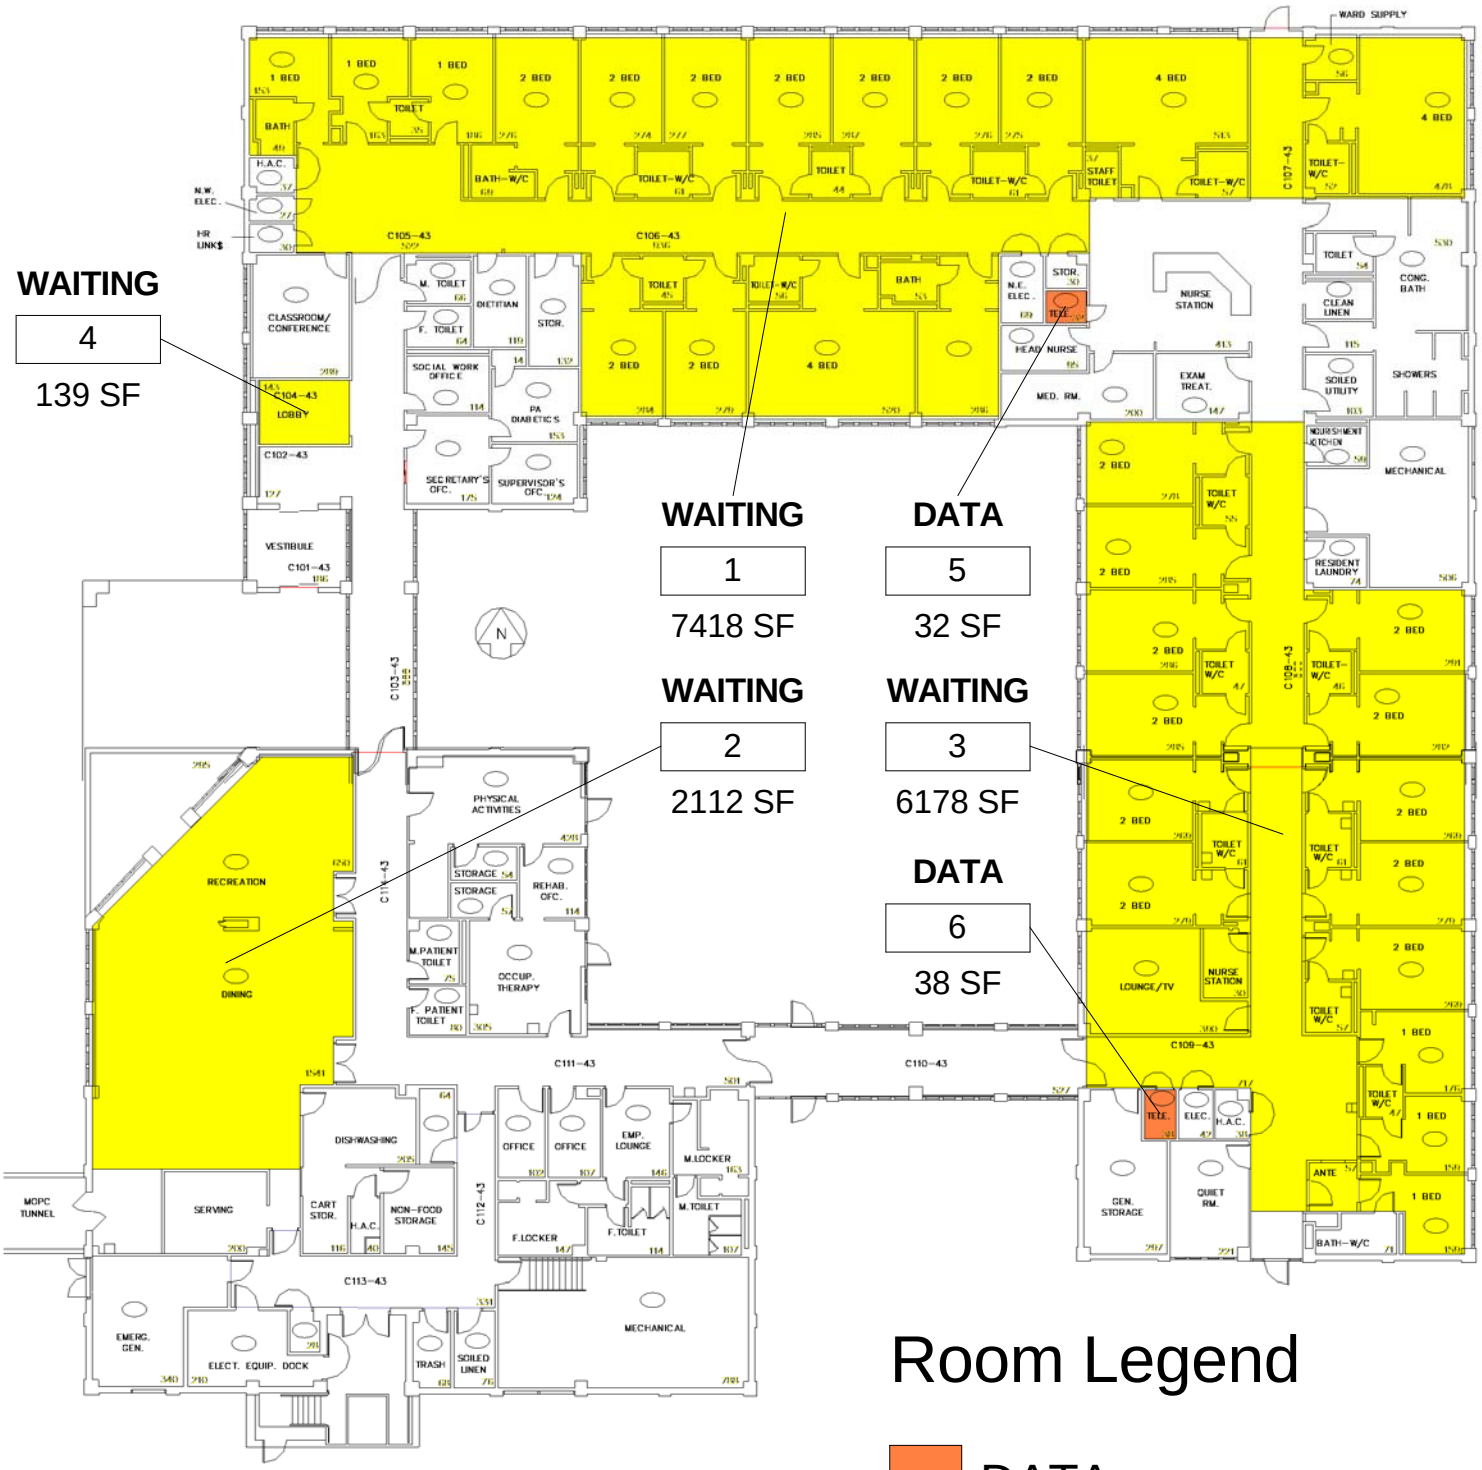


1 L0 FLOOR PLAN - COVERAGE AREA
1" = 30'-0"

| | | | |
|---|---|---|---|
| Sheet Name: COVERAGE AREA | Project Name: VETERANS GUEST INTERNET ACCESS | Project Number: 657A5-14-104 | Office of Construction Facilities Management |
| | | Sheet Issue Date: 08/09/13 | |
| Date/Time Stamp: 8/12/2013 8:35:45 AM | Address: 2401 West Main Marion, IL 62959 | Sheet Number: MR1-43-L0 | |
| File Path: \\Vhamrnsan11\Engineering\657A5 FAC\MR1\43\RVT\MR1-43.rvt | Approved by: Approver / Drawn by: Author | | |