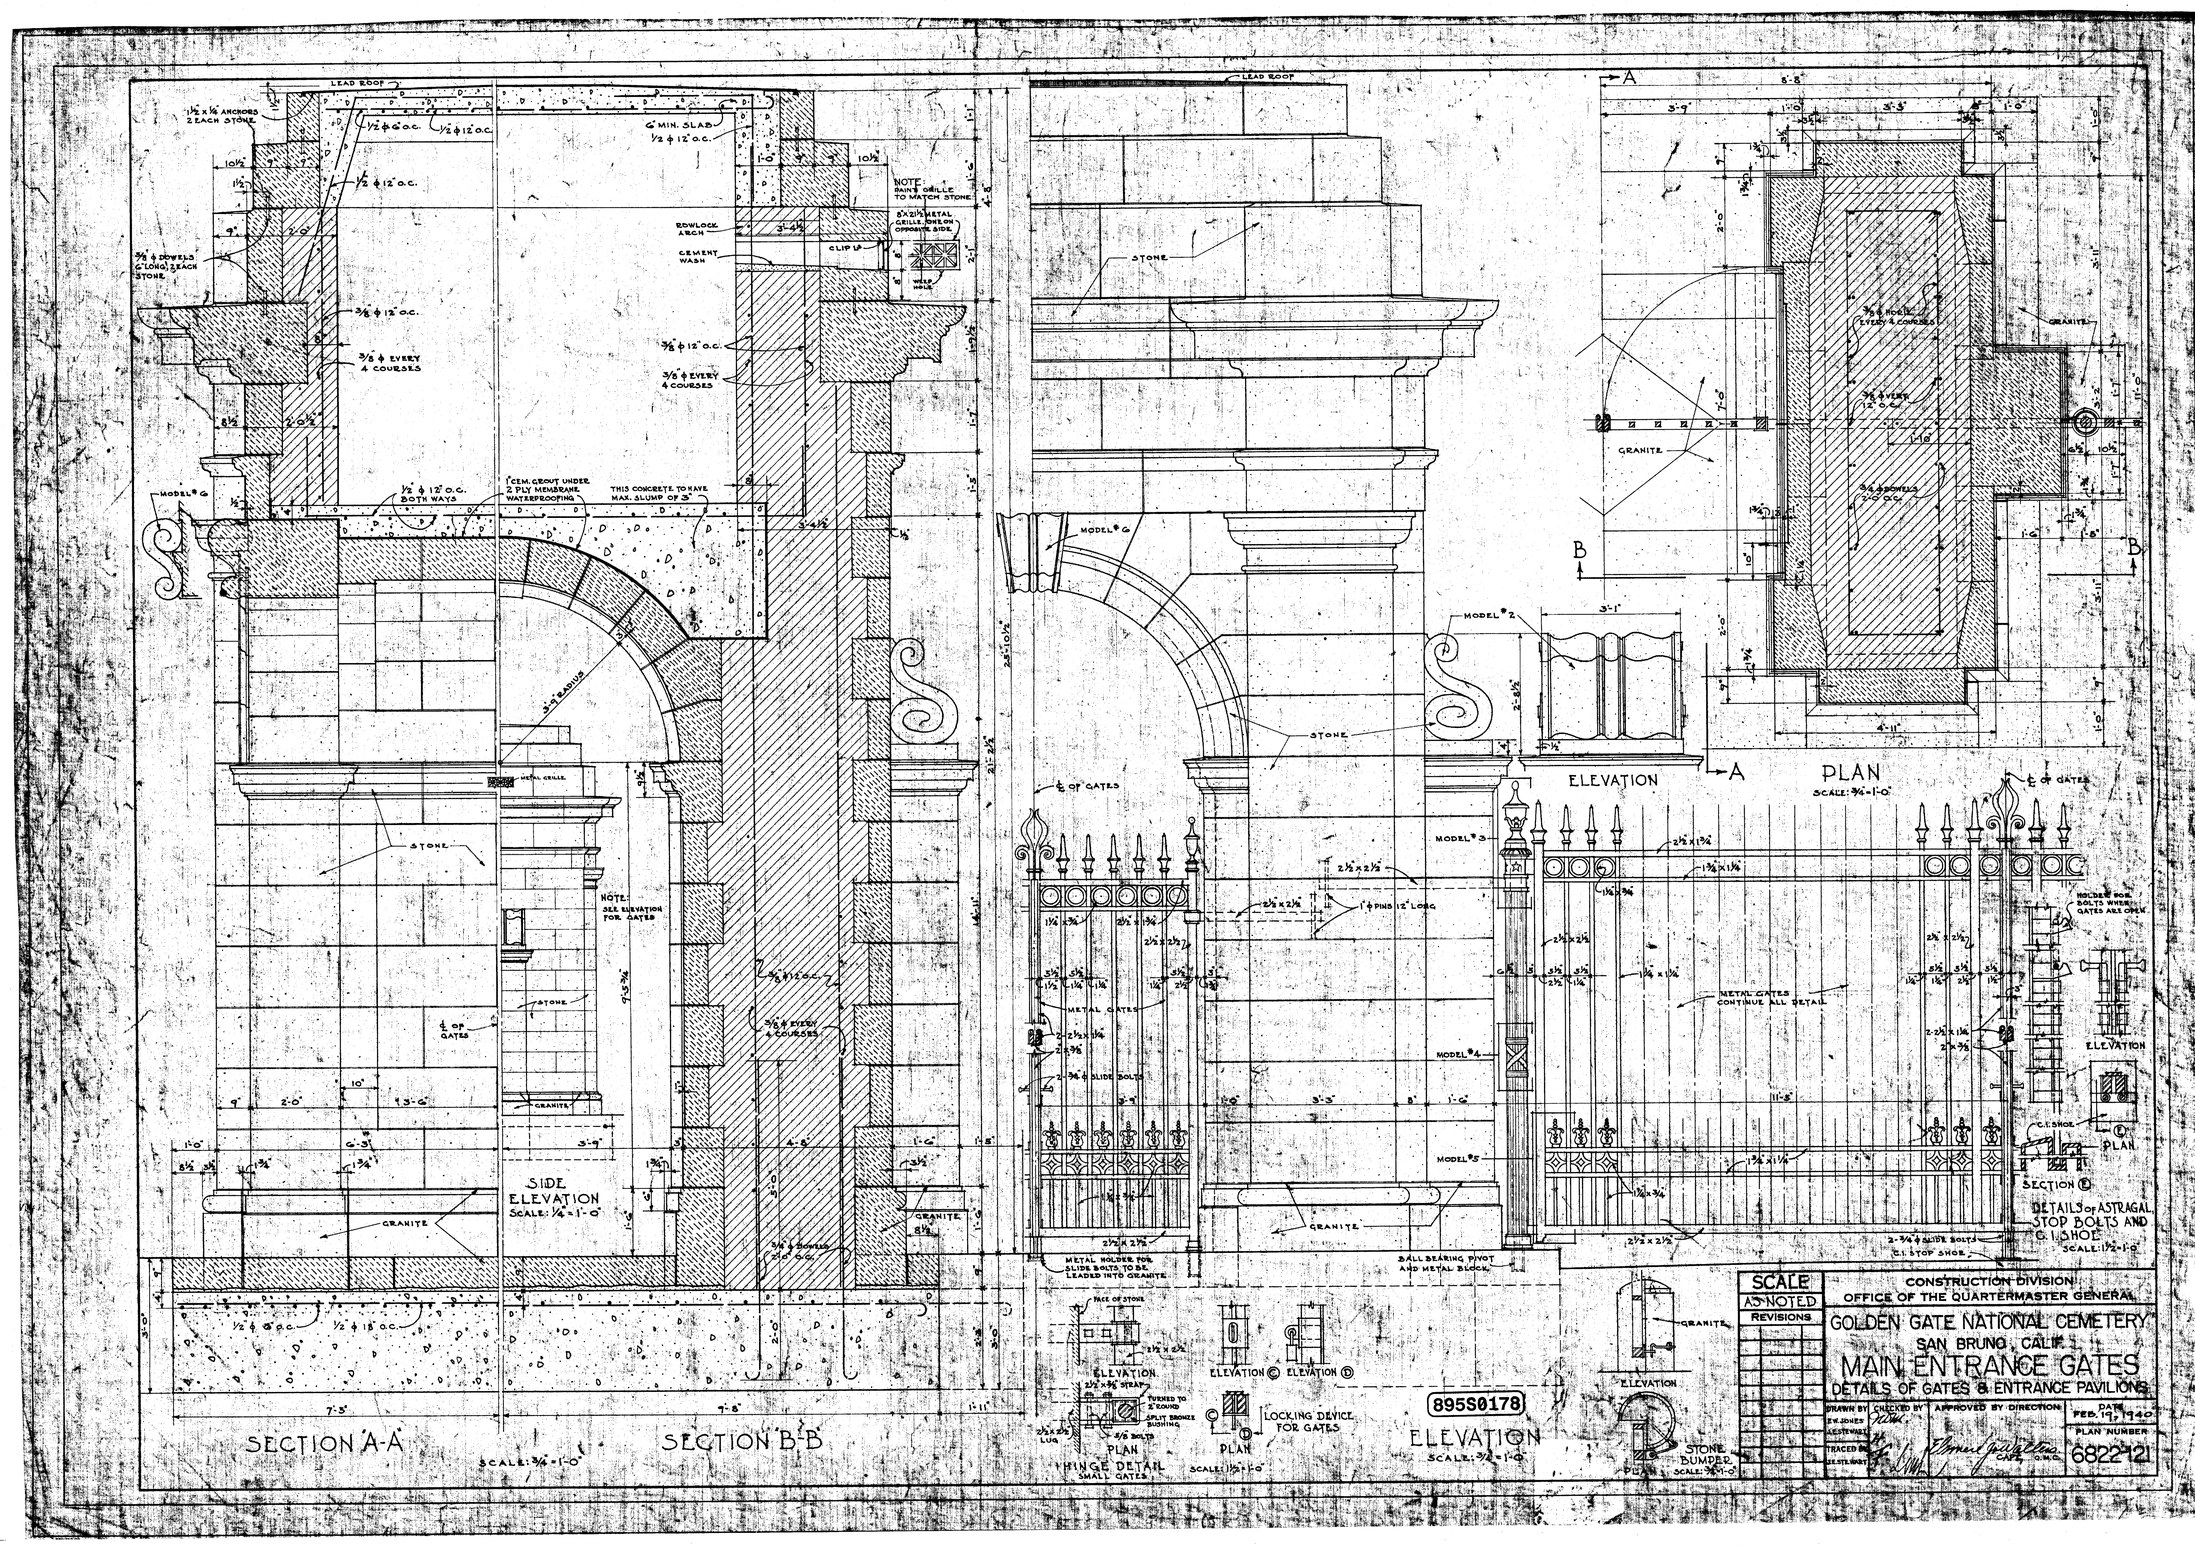

SECTION A-A
SCALE: 3/4"=1'-0"
SECTION B-B
SIDE ELEVATION
SCALE: 1/4"=1'-0"
ELEVATION
SCALE: 3/4"=1'-0"
PLAN
SCALE: 3/4"=1'-0"
DETAILS OF ASTRAGAL, STOP BOLTS AND C.I. SHOE
SCALE: 1 1/2"=1'-0"
HINGE DETAIL
SMALL GATES
LOCKING DEVICE FOR GATES
STONE BUMPER
SCALE: 3/4"=1'-0"
895S0178
SCALE
AS NOTED
REVISIONS
CONSTRUCTION DIVISION
OFFICE OF THE QUARTERMASTER GENERAL
GOLDEN GATE NATIONAL CEMETERY
SAN BRUNO, CALIF.
MAIN ENTRANCE GATES
DETAILS OF GATES & ENTRANCE PAVILIONS
DRAWN BY
CHECKED BY
APPROVED BY DIRECTION
DATE
FEB. 19, 1940
PLAN NUMBER
6822-121