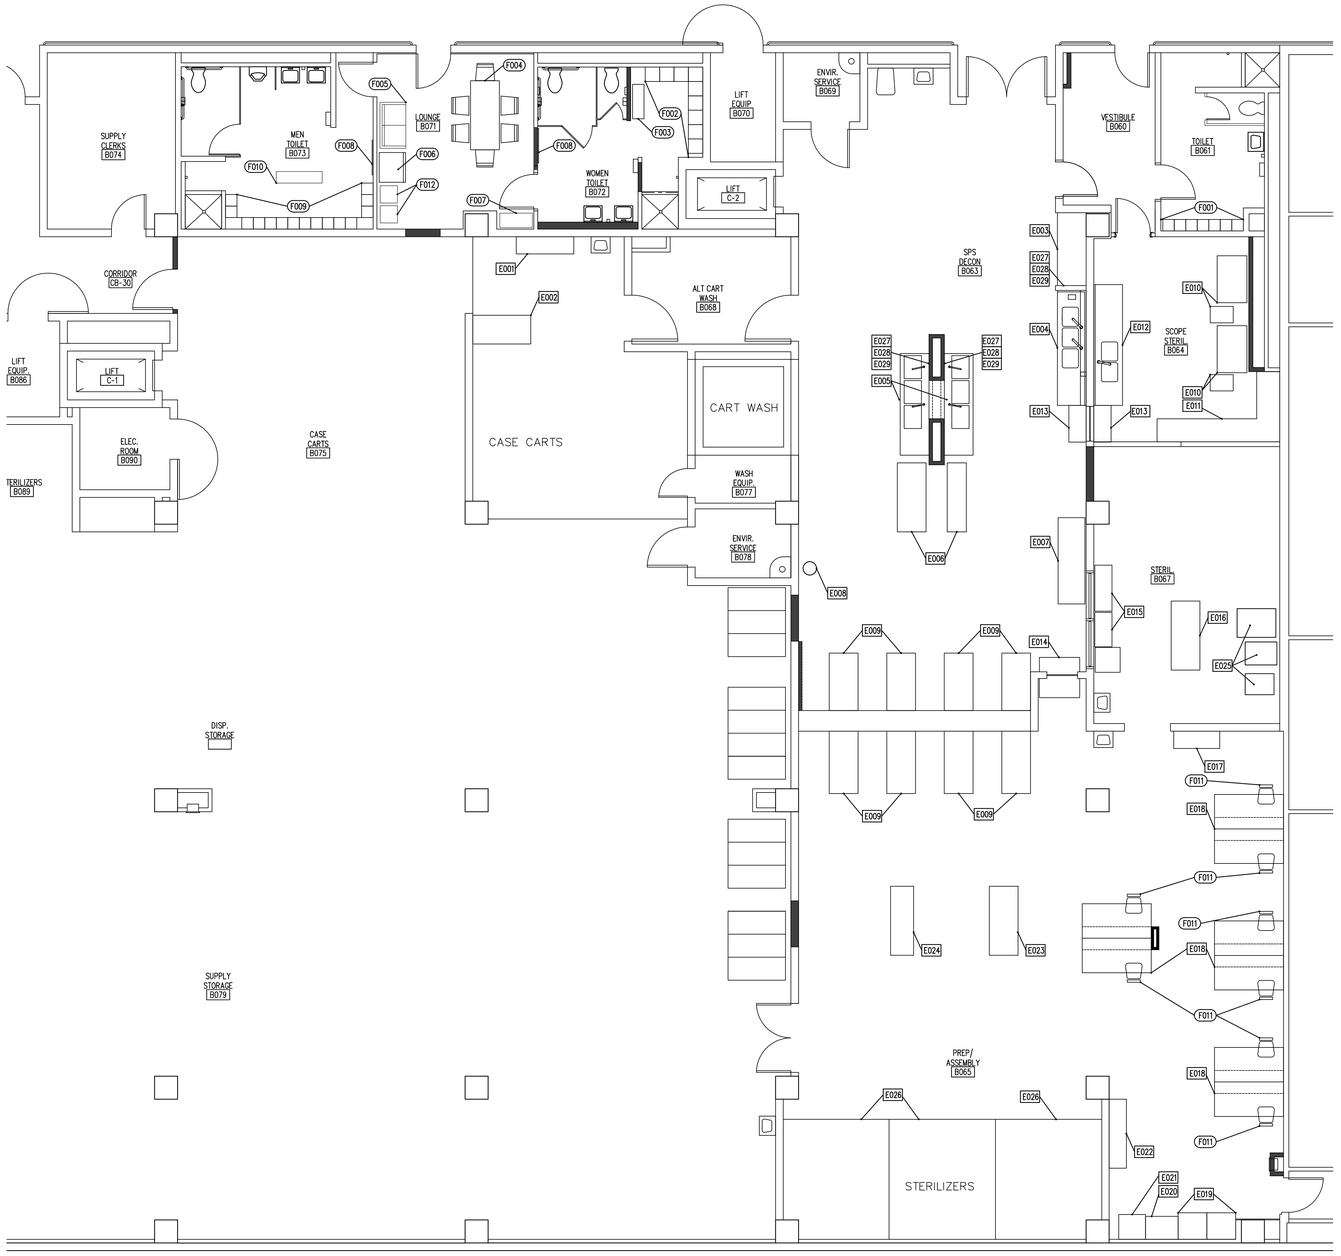

PARTIAL BASEMENT EQUIPMENT PLAN

SCALE: 3/16" = 1'-0"

N

EQUIPMENT SCHEDULE

MARK (E001)	NEW(N) OR RELOCATED (R) OR EXISTING(E)	ITEM	CC = CONTRACTOR FURNISHED AND INSTALLED VC = VA FURNISHED – CONTRACTOR INSTALLED VV = VA FURNISHED AND INSTALLED	MANUFACTURER	MODEL	MODEL NUMBER	BLOCKING (FIRE RE-TARDANT WOOR OR METAL STRAPPING)
E001	E	PPE CHANGING STATION MOBILE CART, 5'-0"x1'-6"	EXISTING-NO WORK TO BE PERFORMED, THIS ITEM	--	--	--	--
E002	E	SPS CHECK-IN TABLE, 5'-0"x2'-6"	EXISTING-NO WORK TO BE PERFORMED, THIS ITEM	--	--	--	--
E003	E	ST/ST COUNTER, 2'-6"x6'-4"	EXISTING-NO WORK TO BE PERFORMED, THIS ITEM	--	--	--	--
E004	E	ST/ST COUNTER W/ 3 COMPARTMENT SINK 10'-6"x2'-6"	EXISTING-NO WORK TO BE PERFORMED, THIS ITEM	--	--	--	--
E005	N	ST/ST COUNTER W/ 3 COMPARTMENT SINK AND SUPPORTS, 8'-6"x2'-6"	1 VC	--	--	--	--
E006	R	ULTRASONIC CLEANERS	VV	--	--	--	--
E007	E	ST/ST COUNTER, 7'-6"x2'-4"	EXISTING-NO WORK TO BE PERFORMED, THIS ITEM	--	--	--	--
E008	R	EMERGENCY EYEWASH STATION	VC	--	--	--	--
E009	E	STEAM WASHERS/DISINFECTORS	EXISTING-NO WORK TO BE PERFORMED, THIS ITEM	--	--	--	--
E010	R	MEDIVATOR STERILIZER W/ ACCESSORY CART	VV	--	--	--	--
E011	E	ST/ST SHELVES, 8'-1"x6'-1"	EXISTING-TO BE MODIFIED	--	--	--	--
E012	E	ST/ST COUNTER W/ 2 COMPARTMENT SINK 10'-6"x2'-6"	EXISTING-NO WORK TO BE PERFORMED, THIS ITEM	--	--	--	--
E013	N	18" DEEP ST/ST COUNTER	CC	--	--	--	--
E014	E	PASS-THRU RACK MODULE	EXISTING-NO WORK TO BE PERFORMED, THIS ITEM	--	--	--	--
E015	E	INSTRUMENT CABINETS	EXISTING-NO WORK TO BE PERFORMED, THIS ITEM	--	--	--	--
E016	R	ST/ST TABLE W/ SUPPORTS, 6'-0"x2'-6"	VC	--	--	--	--
E017	N	INSTRUMENT CABINET, 4'-0"x1'-6"	VC	--	--	--	--
E018	N	DOUBLE ST/ST WORKSTATIONS, 6'-0"x6'-0"	VC	STERIS	ULTRA FRAME DOUBLE DELUXE	CG59	--
E019	N	INSTRUMENT DRAWERS, 2'-6"x2'-4"x5'-0"	VC	--	--	--	--
E020	N	RINGED INSTRUMENT CABINET W/ SLOPED TOP, 2'-10"x2'-0"x7'-9"	VC	--	--	--	--
E021	N	LINEN CABINET, 2'-2"x2'-4"x4'-11"	VC	--	--	--	--
E022	R	STORAGE CABINET, 6'-0"x1'-6"	VC	--	--	--	--
E023	N	ST/ST TABLE W/ SUPPORTS, 6'-0"x2'-6"	VC	--	--	--	--
E024	N	WRAP CART, 6'-0"x2'-0"	VC	--	--	--	--
E025	R	STERAD STERILIZER UNIT	VV	--	--	--	--
E026	E	LARGE BAY STERILIZERS	EXISTING-NO WORK TO BE PERFORMED, THIS ITEM	--	--	--	--
E027	N	WALL MOUNTED CPU HOLDER	VC	--	--	--	--
E028	N	WALL MOUNTED ARTICULATED ARM FOR MONITOR & KEYBOARD	VC	--	--	--	--
E029	R	RELOCATED CPU, MONITOR & KEYBOARD	VV	--	--	--	--

FURNITURE SCHEDULE

MARK (F001)	NEW(N) OR RELOCATED (R) OR EXISTING(E)	ITEM	CC = CONTRACTOR FURNISHED AND INSTALLED VC = VA FURNISHED – CONTRACTOR INSTALLED VV = VA FURNISHED AND INSTALLED	MANUFACTURER	MODEL	MODEL NUMBER
F001	N	2-TIER LOCKERS (7) W/ FILLER PANELS	CC	--	--	--
F002	N	2-TIER LOCKERS (8) W/ FILLER PANELS	CC	--	--	--
F003	N	3'-0"x1'-0" SEALED MAPLE BENCH W/ SUPPORTS	CC	--	--	--
F004	N	30" X 72" TABLE W/CHAIRS	VV	--	--	--
F005	E	CHAIR	EXISTING-NO WORK TO BE PERFORMED, THIS ITEM	--	--	--
F006	E	REFRIGERATOR	EXISTING-NO WORK TO BE PERFORMED, THIS ITEM	--	--	--
F007	E	MISC. CASEWORK	EXISTING-NO WORK TO BE PERFORMED, THIS ITEM	--	--	--
F008	N	COAT RACK	CC	--	--	--
F009	N	2-TIER LOCKERS (15) W/ FILLER PANELS	CC	--	--	--
F010	E	4'-0"x1'-0" WOOD BENCH W/ SUPPORTS	EXISTING-NO WORK TO BE PERFORMED, THIS ITEM	--	--	--
F011	N	TASK STOOLS	VV	--	--	--
F012	E	WASTE RECEPTACLES	EXISTING-NO WORK TO BE PERFORMED, THIS ITEM	--	--	--

ROOM AND WAYFINDING INTERIOR SIGNAGE:
NOTE: ALL INTERIOR SIGNAGE SHALL BE PROVIDED BY AND INSTALLED BY THE CONTRACTOR. FOLLOW VA SIGNAGE GUIDELINES FOR LOCATIONS, HEIGHTS, AND REQUIREMENTS.

BIDDING DOCUMENTS
FULLY SPRINKLERED

Revisions	Date
35% SD SUBMITTAL	11/14/2012
35% SD REVISION 1	11/26/2012
65% DD SUBMITTAL	12/20/2012
95% CD SUBMITTAL	01/30/2013
100% CD SUBMITTAL	02/27/2013
BIDDING DOCUMENTS	06/10/2013
AMENDMENT 2	08/07/2013

Dept. of Veterans Affairs
Richard L. Roudebush
VA Medical Center
1481 W. 10th Street
Indianapolis, In 46202

CERTIFIED BY:

NORTH REFERENCE

ARCHITECT/ENGINEERS:

USGD LLC
9245 Calumet Ave. Suite 205,
Munster, IN 46321
(219) 836-2120 Fax (219) 836-1129

AMERICAN STRUCTUREPOINT INC.
7260 Shadeland Station | Indianapolis, Indiana 46256
TEL 317.547.5580 | FAX 317.543.0270
www.structurepoint.com

Drawing Title: PARTIAL BASEMENT EQUIPMENT PLAN - ALL PHASES		Project Title: RENOVATE SPS	Project Number: 583-12-107
PROJECT ENGINEER: John Piwowarski	Approved: Engineering Chief	Location: BASEMENT A-WING	Building Number: 1
SCALE	Approved: Service Chief	Date: 6/10/2013 Checked: FMF Drawn: VFS	Drawing Number: AS-106 3FY12 15 of 55

Engineering and Facilities Management Services
Department of Veterans Affairs

RLR VAMC FORM 09-JD0227

PLOT DATE: 6/26/2013 10:12 AM
CAD DRAWING FILE LOCATION: P:\2012\002430\D. DRAWINGS\ARCHITECTURAL\CURRENT\583-12-107 AS1 OGEOP.DWG