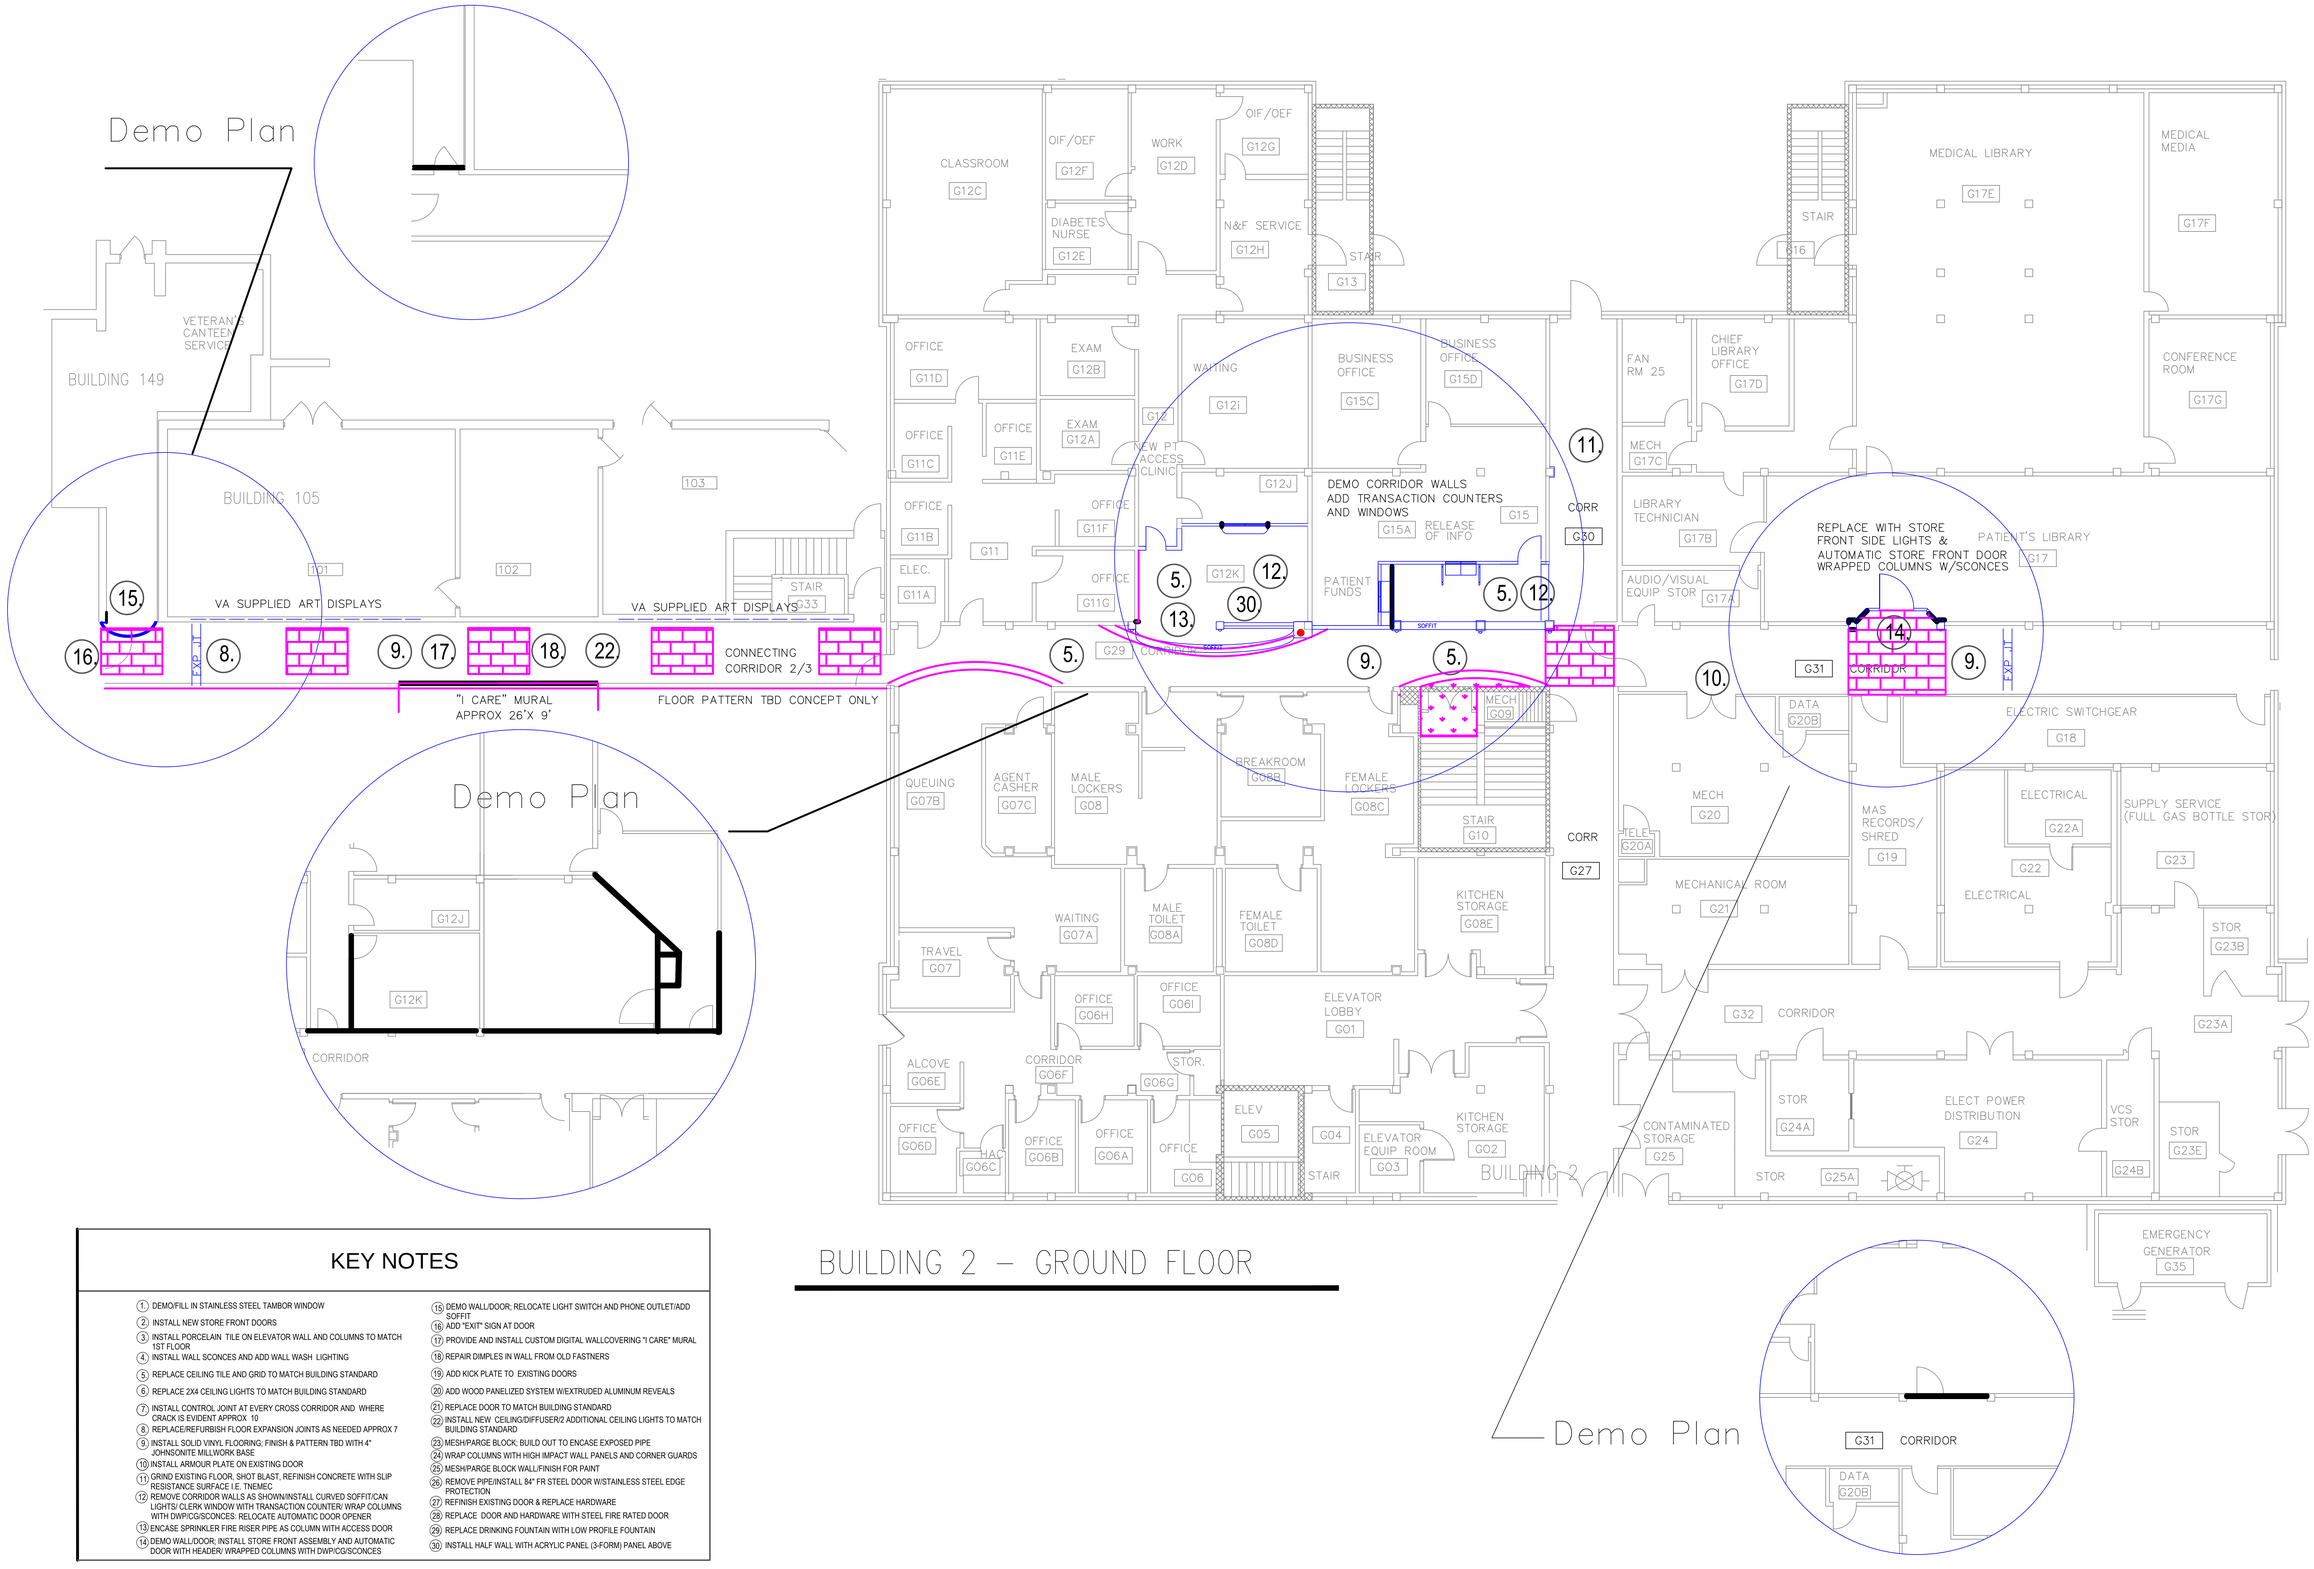

BUILDING 2 – GROUND FLOOR

KEY NOTES

1. DEMO/FILL IN STAINLESS STEEL TAMBOR WINDOW
2. INSTALL NEW STORE FRONT DOORS
3. INSTALL PORCELAIN TILE ON ELEVATOR WALL AND COLUMNS TO MATCH 1ST FLOOR
4. INSTALL WALL SCONCES AND ADD WALL WASH LIGHTING
5. REPLACE CEILING TILE AND GRID TO MATCH BUILDING STANDARD
6. REPLACE 2X4 CEILING LIGHTS TO MATCH BUILDING STANDARD
7. INSTALL CONTROL JOINT AT EVERY CROSS CORRIDOR AND WHERE CRACK IS EVIDENT APPROX 10
8. REPLACE/REFURBISH FLOOR EXPANSION JOINTS AS NEEDED APPROX 7
9. INSTALL SOLID VINYL FLOORING; FINISH & PATTERN TBD WITH 4" JOHNSONITE MILLWORK BASE
10. INSTALL ARMOUR PLATE ON EXISTING DOOR
11. GRIND EXISTING FLOOR, SHOT BLAST, REFINISH CONCRETE WITH SLIP RESISTANCE SURFACE I.E. TNEMEC
12. REMOVE CORRIDOR WALLS AS SHOWN/INSTALL CURVED SOFFIT/CAN LIGHTS/ CLERK WINDOW WITH TRANSACTION COUNTER/ WRAP COLUMNS WITH DWP/CG/SCONCES: RELOCATE AUTOMATIC DOOR OPENER
13. ENCASE SPRINKLER FIRE RISER PIPE AS COLUMN WITH ACCESS DOOR
14. DEMO WALL/DOOR; INSTALL STORE FRONT ASSEMBLY AND AUTOMATIC DOOR WITH I HEADER/ WRAPPED COLUMNS WITH DWP/CG/SCONCES
15. DEMO WALL/DOOR; RELOCATE LIGHT SWITCH AND PHONE OUTLET/ADD SOFFIT
16. ADD "EXIT" SIGN AT DOOR
17. PROVIDE AND INSTALL CUSTOM DIGITAL WALLCOVERING "I CARE" MURAL
18. REPAIR DIMPLES IN WALL FROM OLD FASTNERS
19. ADD KICK PLATE TO EXISTING DOORS
20. ADD WOOD PANELIZED SYSTEM W/EXTRUDED ALUMINUM REVEALS
21. REPLACE DOOR TO MATCH BUILDING STANDARD
22. INSTALL NEW CEILING/DIFFUSER/2 ADDITIONAL CEILING LIGHTS TO MATCH BUILDING STANDARD
23. MESH/PARGE BLOCK; BUILD OUT TO ENCASE EXPOSED PIPE
24. WRAP COLUMNS WITH HIGH IMPACT WALL PANELS AND CORNER GUARDS
25. MESH/PARGE BLOCK WALL/FINISH FOR PAINT
26. REMOVE PIPE/INSTALL 84" FR STEEL DOOR W/STAINLESS STEEL EDGE PROTECTION
27. REFINISH EXISTING DOOR & REPLACE HARDWARE
28. REPLACE DOOR AND HARDWARE WITH STEEL FIRE RATED DOOR
29. REPLACE DRINKING FOUNTAIN WITH LOW PROFILE FOUNTAIN
30. INSTALL HALF WALL WITH ACRYLIC PANEL (3-FORM) PANEL ABOVE

Revisions	Date

T V H S NASHVILLE CAMPUS

Tennessee Valley Healthcare System

T V H S MURFREESBORO CAMPUS

Keyplan

Project Title :	Halls and Walls Ph 5
Drawing Title :	Bldg 2 Ground Fl & 2-3 Conn. Corridor
Approved By :	
Approved By :	Location :
Building Number : 2	Floor: Ground
Checked By :	Drawn By : Jackson
Date :	2/27/13
Project No. :	626A4-11-102
DRAWING NO.	Dwg. Of

Department of Veterans Affairs