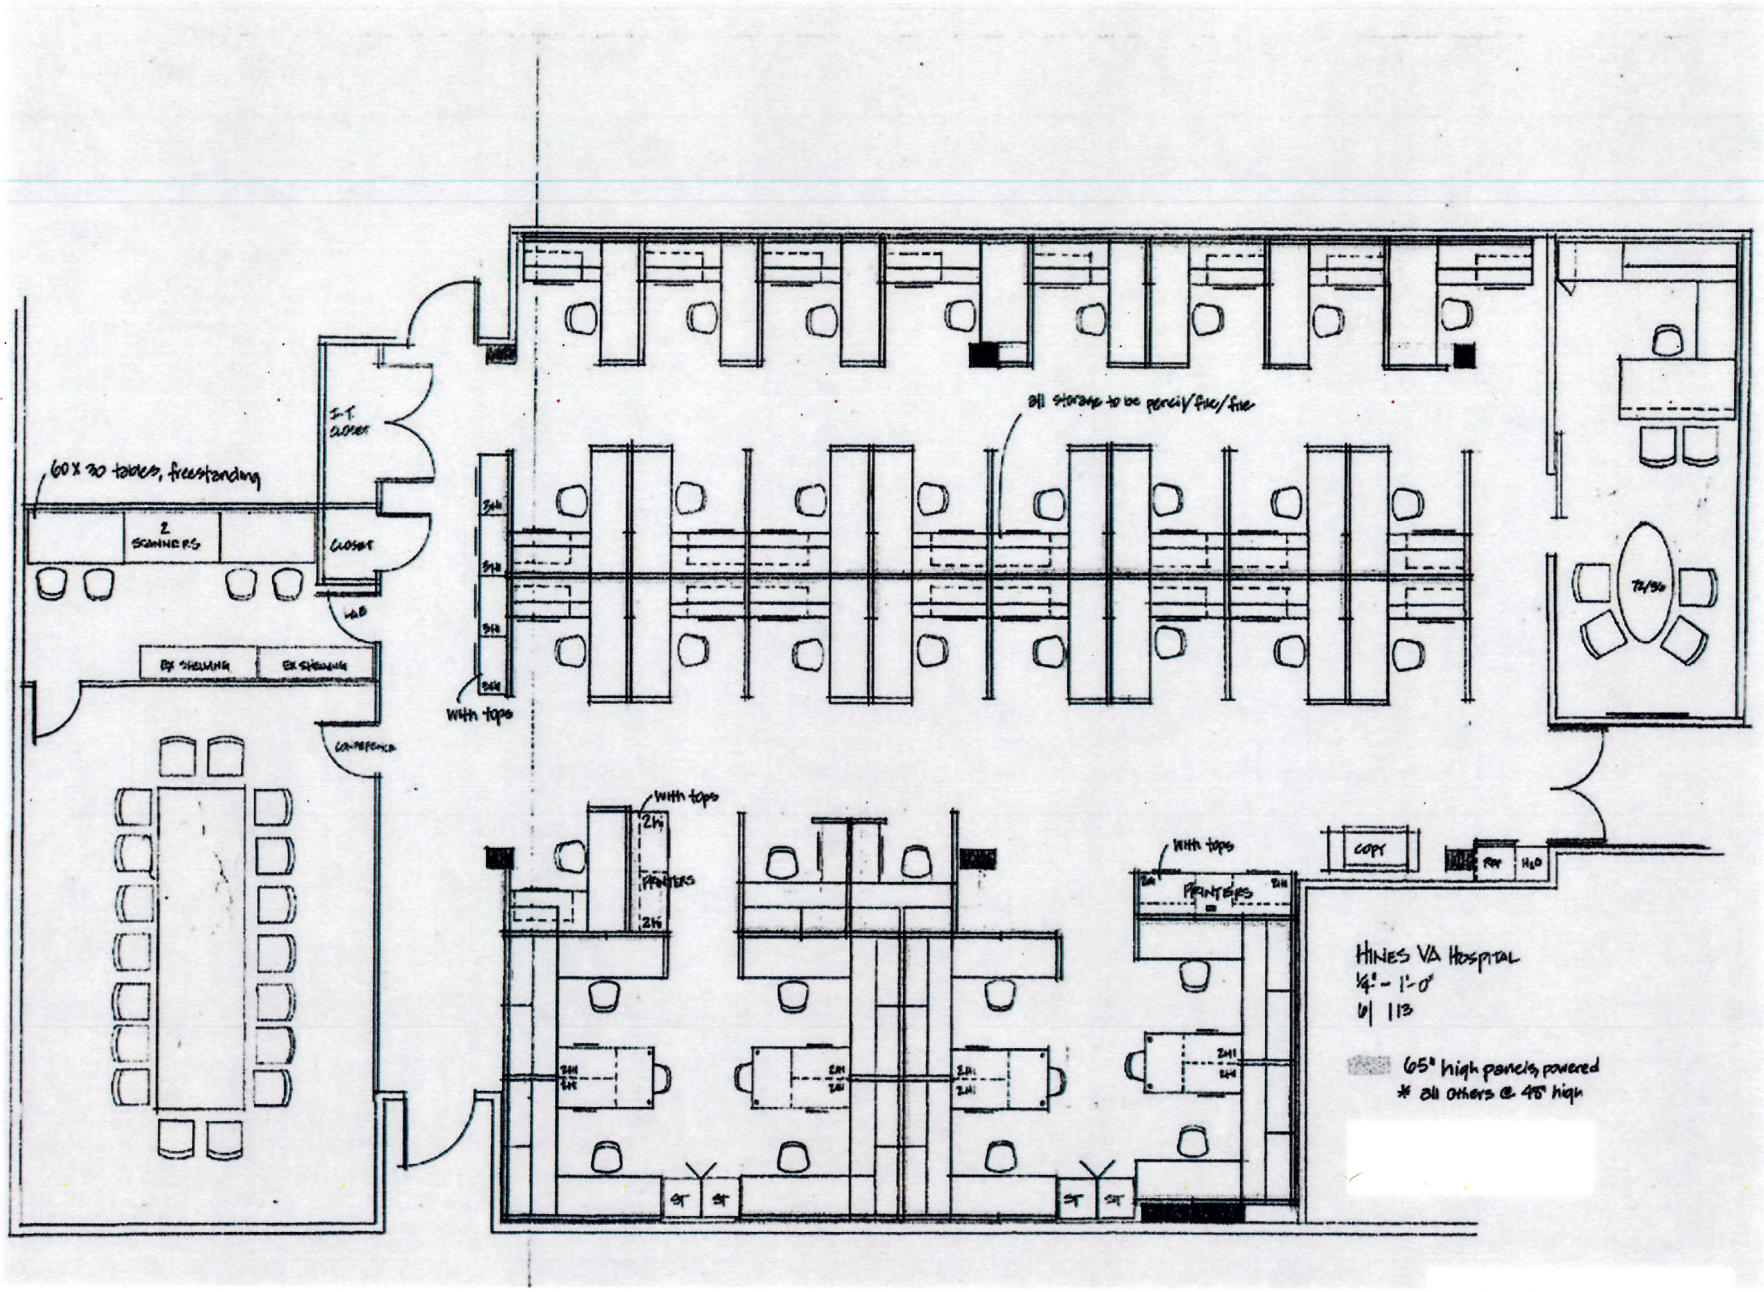Attachment C: Finished area