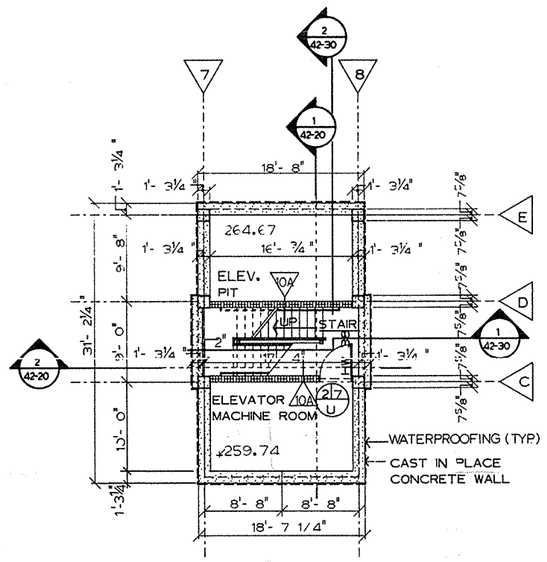

BASEMENT FLOOR LEVEL

ONE EIGHTH INCH EQUALS ONE FOOT

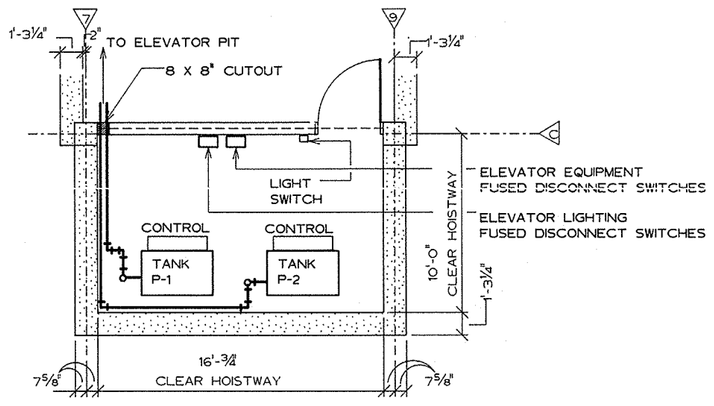

ELEVATOR MACHINE ROOM PLAN

ONE QUARTER INCH EQUALS ONE FOOT

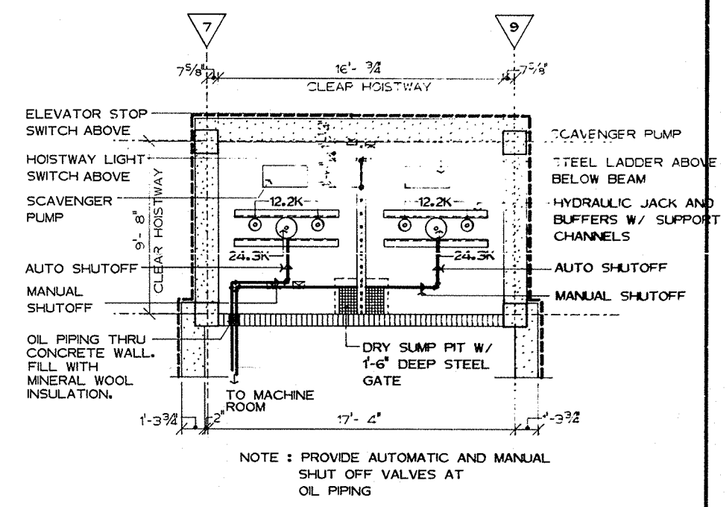

NOTE : PROVIDE AUTOMATIC AND MANUAL SHUT OFF VALVES AT OIL PIPING

ELEVATOR PIT PLAN

ONE QUARTER INCH EQUALS ONE FOOT

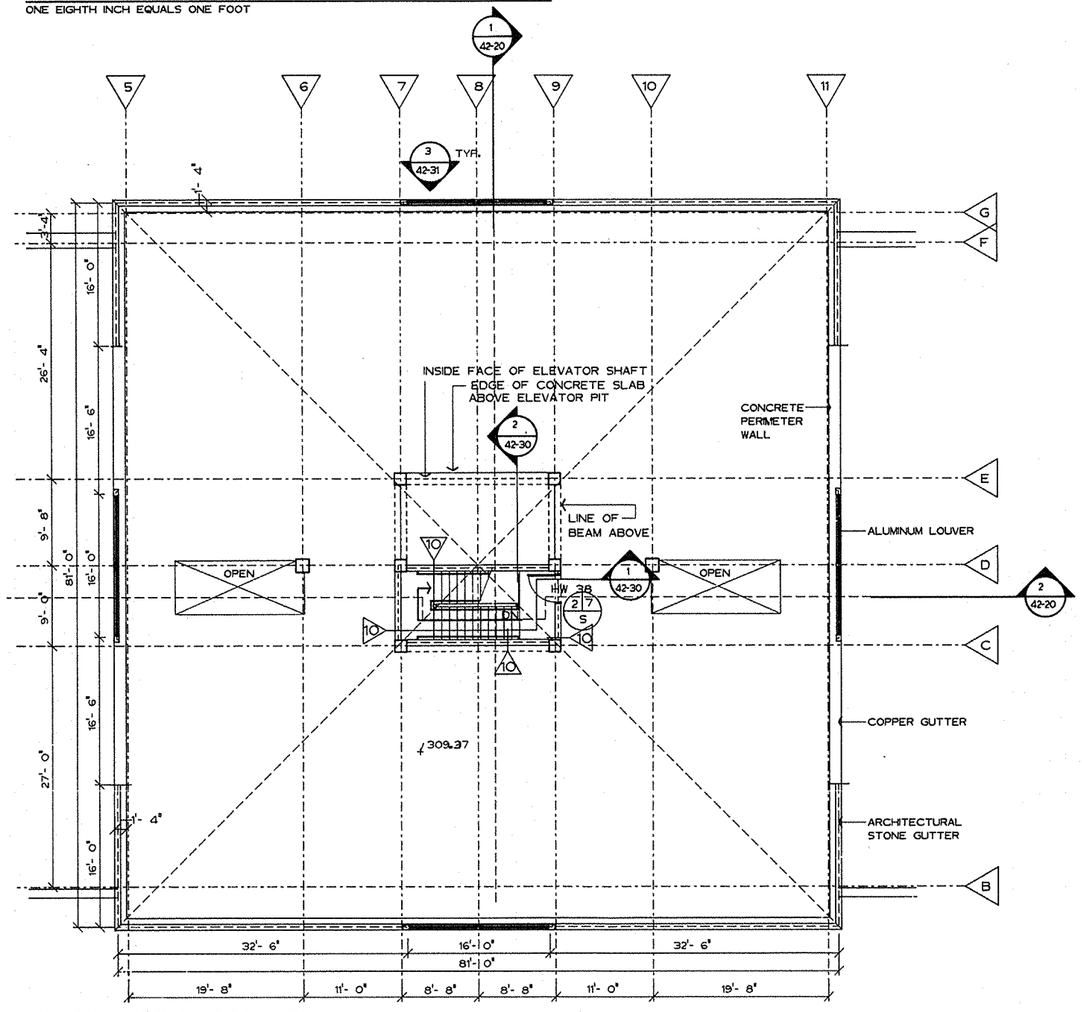

PENTHOUSE FLOOR LEVEL

ONE EIGHTH INCH EQUALS ONE FOOT

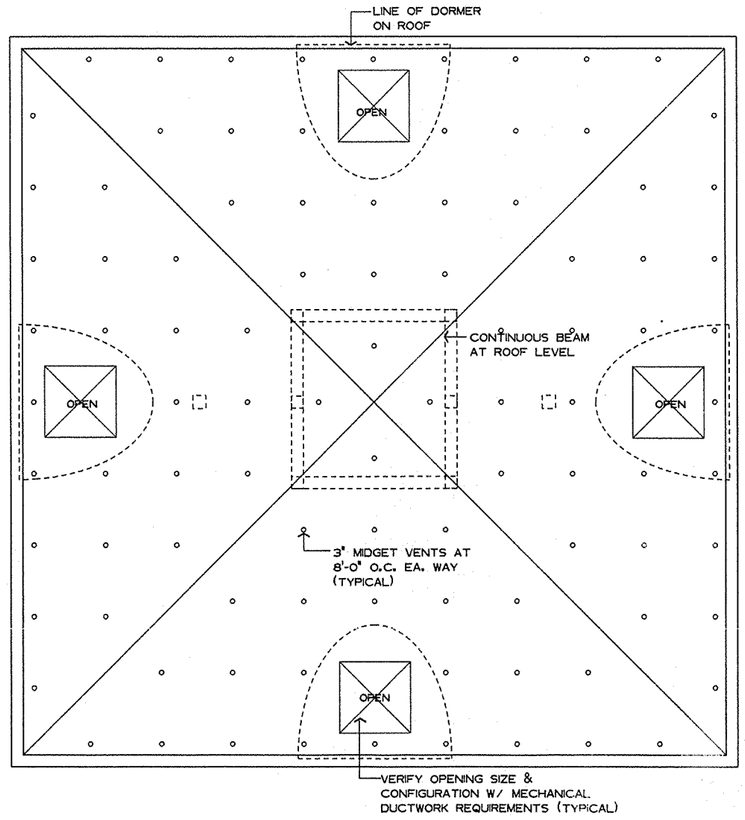

PENTHOUSE REFLECTED CEILING PLAN

ONE EIGHTH INCH EQUALS ONE FOOT

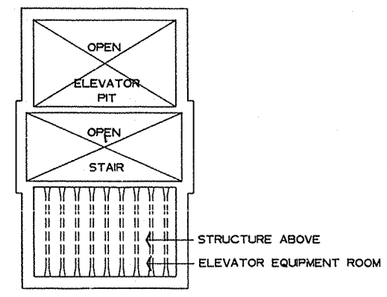

BASEMENT FLOOR LEVEL REFLECTED CEILING PLAN

ONE EIGHTH INCH EQUALS ONE FOOT

Fully Sprinklered

Revisions	Date

2WR
Watson Watson Rutland / Architects Inc.
166 Commerce Street
P.O. Box 4834
Montgomery, Alabama 36104
205)263-6401

STATE OF ALABAMA — WATSON — 903 — WATSON — 1624 — RUTLAND — 2149 — REGISTERED ARCHITECTS

Drawing Title: Basement/Penthouse Floor Plan

Approved: Area Project Manger

Project Title: Relocate Regional Office to Department Owned Grounds

Building Number: 42 | Checked | Drawn

Location: VMAC Montgomery,Al.

Date: 27 JANUARY 92

Project No.: 322-002

DRAWING NO.: 42-8

Dwg. 32of 134

Office of Facilities — Department of Veterans Affairs

VA FORM 08-6231A, JAN 1990

U.S. GOVERNMENT PRINTING OFFICE: 1984-440-467