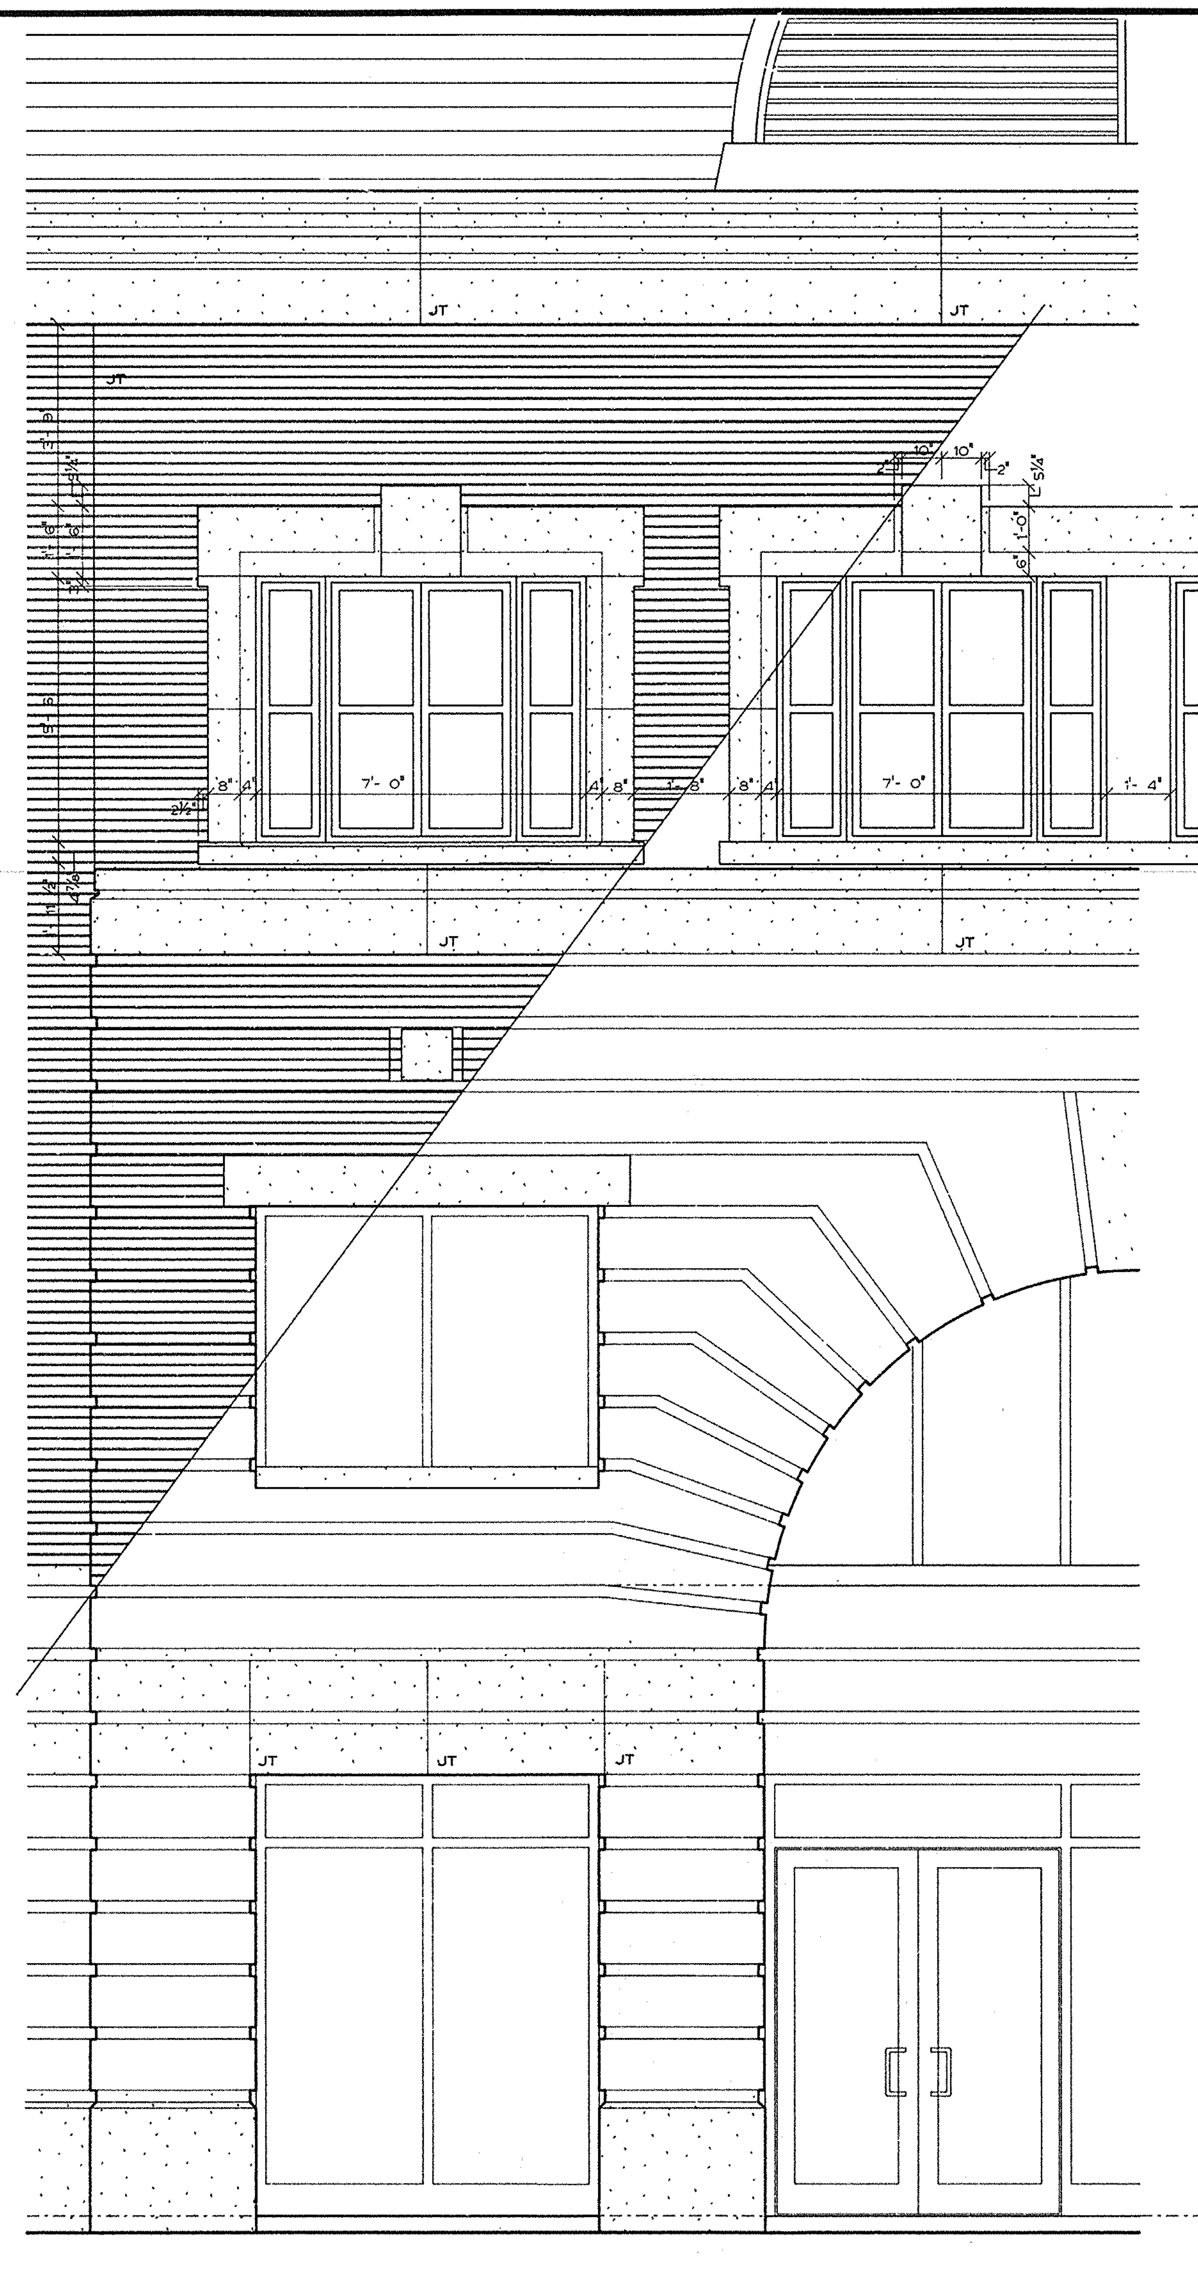

1A
42-22
PARTIAL ELEVATION
ONE HALF INCH EQUALS ONE FOOT

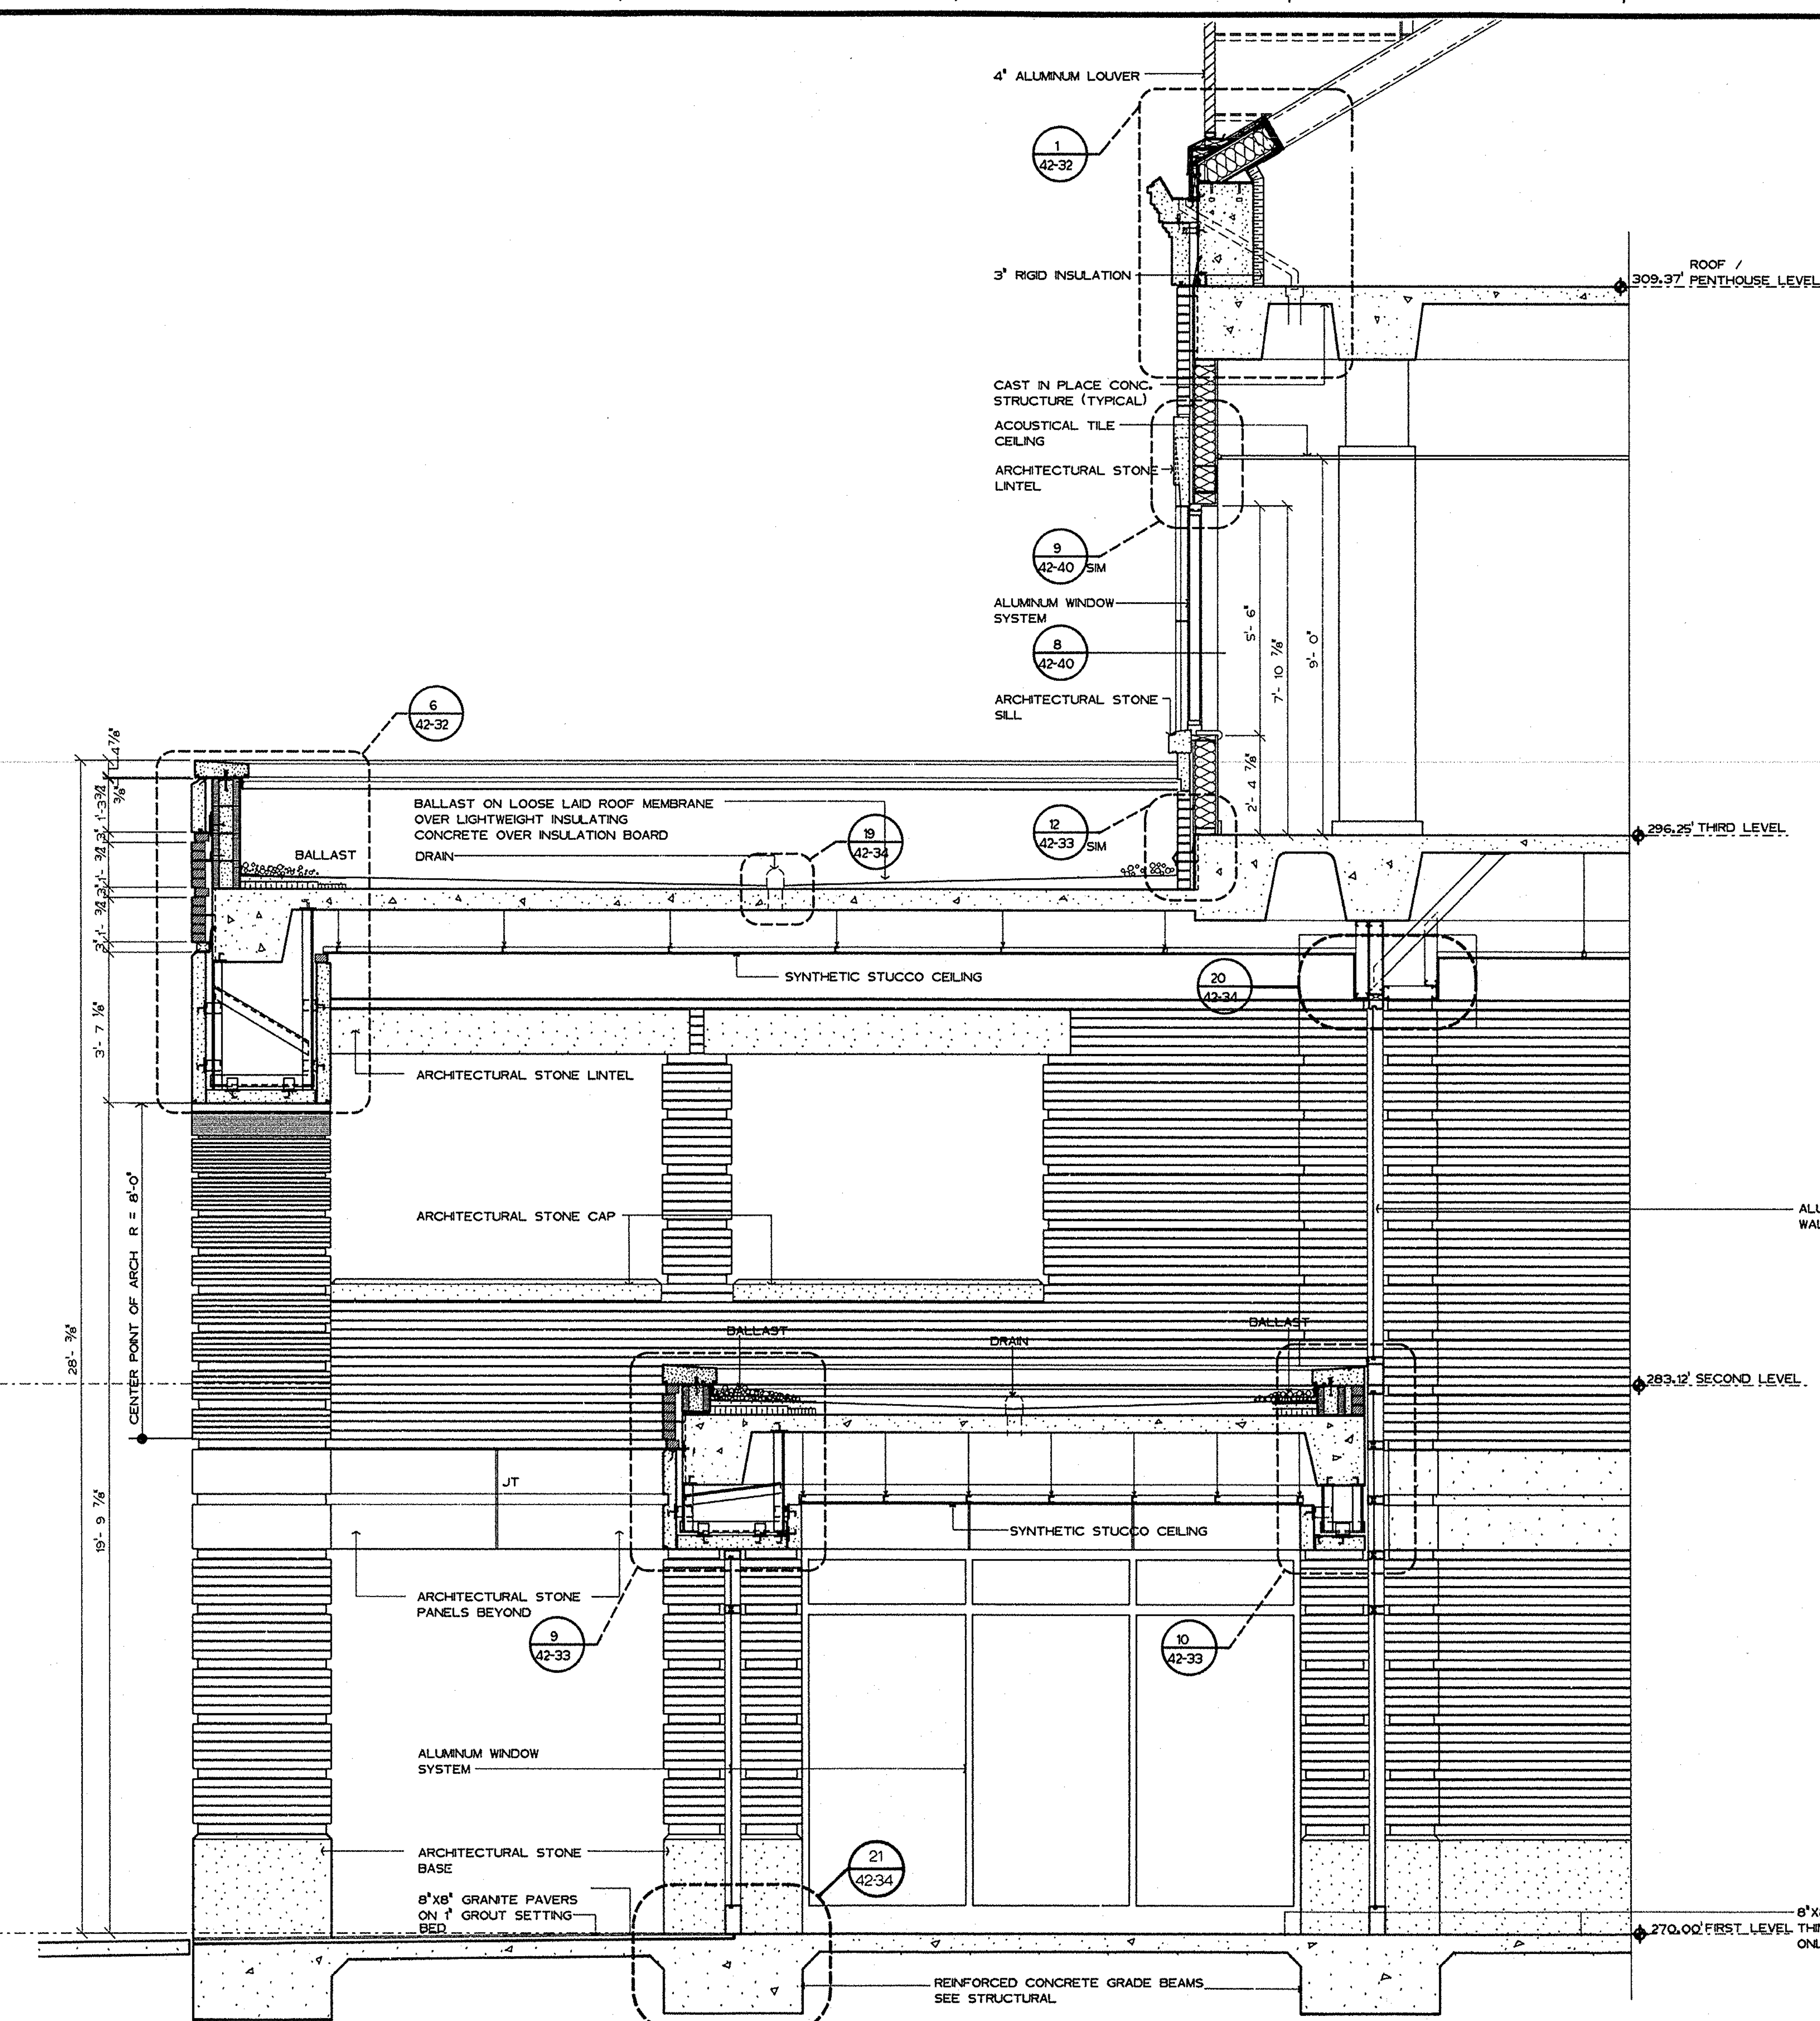

1
42-22
SECTION
ONE HALF INCH EQUALS ONE FOOT

Fully Sprinklered

Revisions	Date

2WR
Watson Watson Rutland / Architects Inc.
166 Commerce Street
P.O. Box 4834
Montgomery, Alabama 36104
205)263-6401

STATE OF ALABAMA · WATSON 503 · WATSON 1828 · RUTLAND 2149 · REGISTERED ARCHITECTS

Drawing Title: Wall Sections and Detailed Elevations

Approved: Area Project Manger

Project Title: Relocate Regional Office to Department Owned Grounds

Building Number: 42 | Checked | Drawn

Location: VMAC Montgomery,Al.

Date: 27 JANUARY 92

Project No. 322-002

DRAWING NO. 42-22

Dwg. 46 of 134

Office of Facilities

Department of Veterans Affairs

VA FORM 08-6231A, JAN 1990