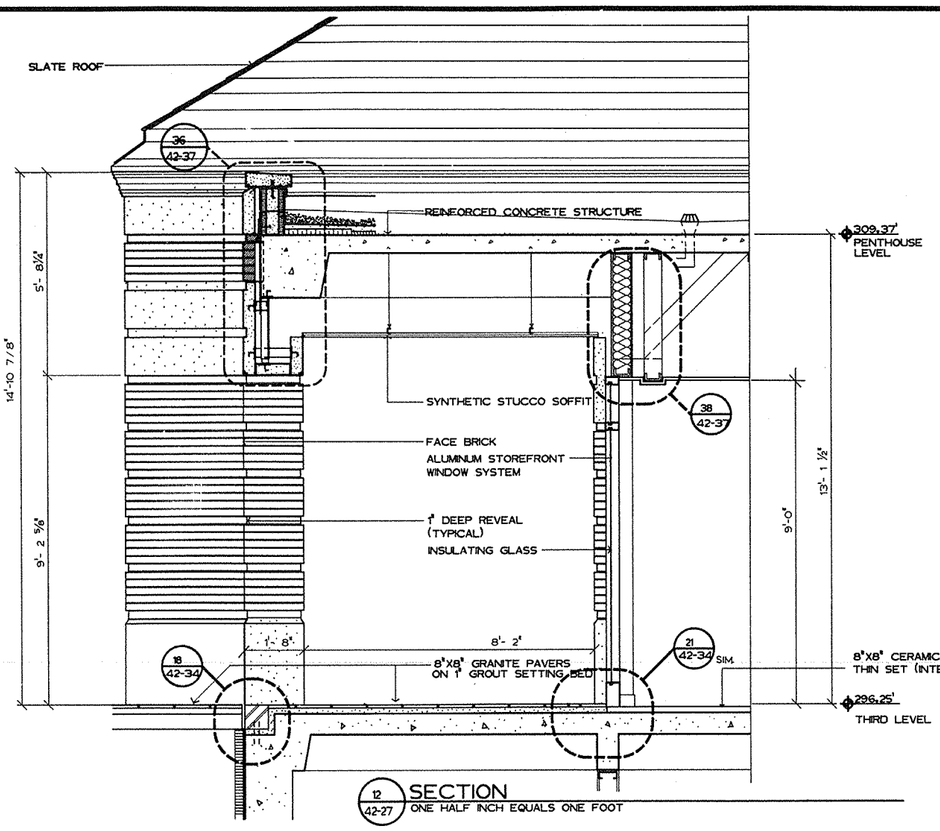

12 42-27 SECTION
ONE HALF INCH EQUALS ONE FOOT

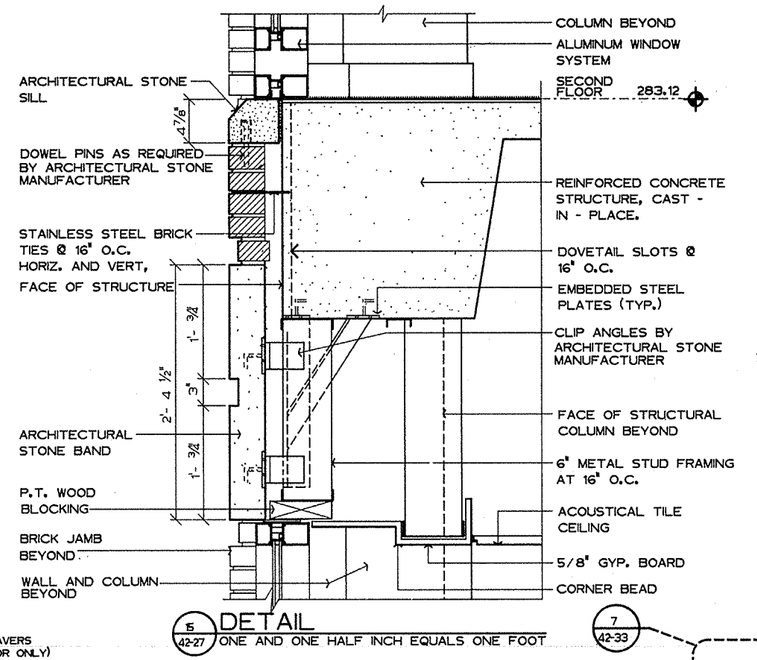

5 42-27 DETAIL
ONE AND ONE HALF INCH EQUALS ONE FOOT

7 42-33

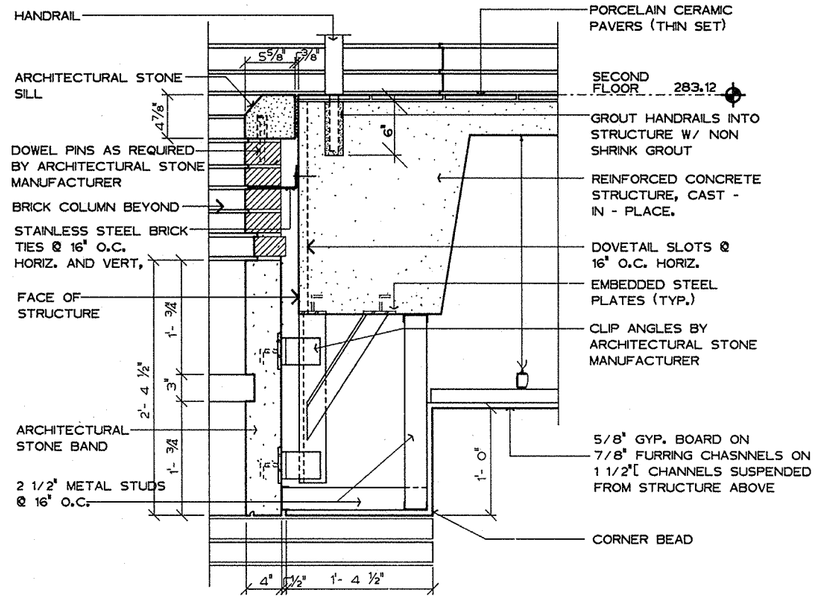

16 42-27 DETAIL
ONE AND ONE HALF INCH EQUALS ONE FOOT

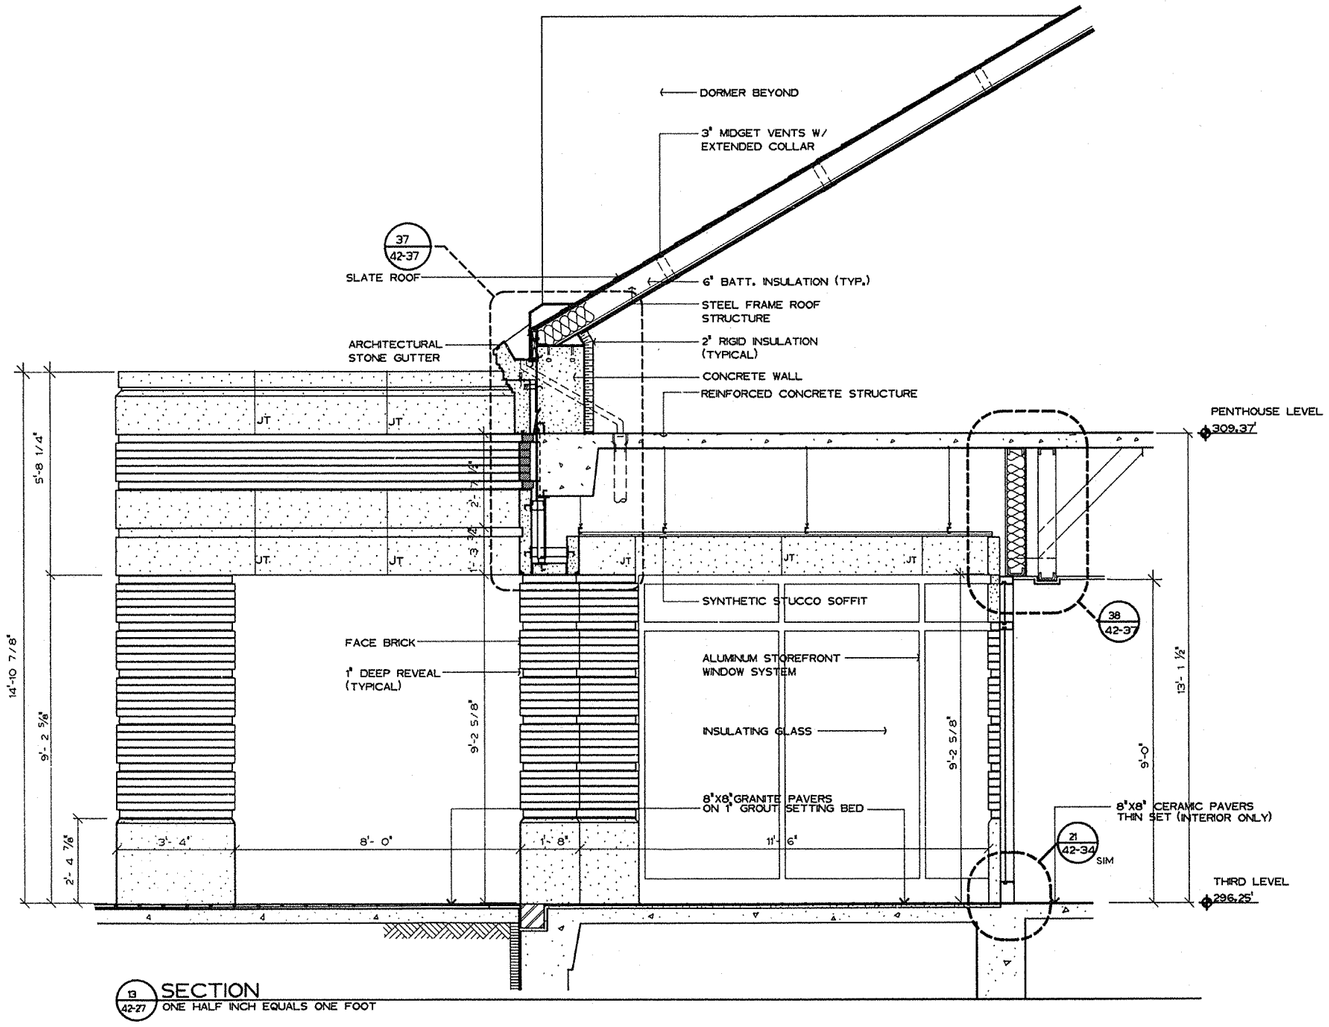

13 42-27 SECTION
ONE HALF INCH EQUALS ONE FOOT

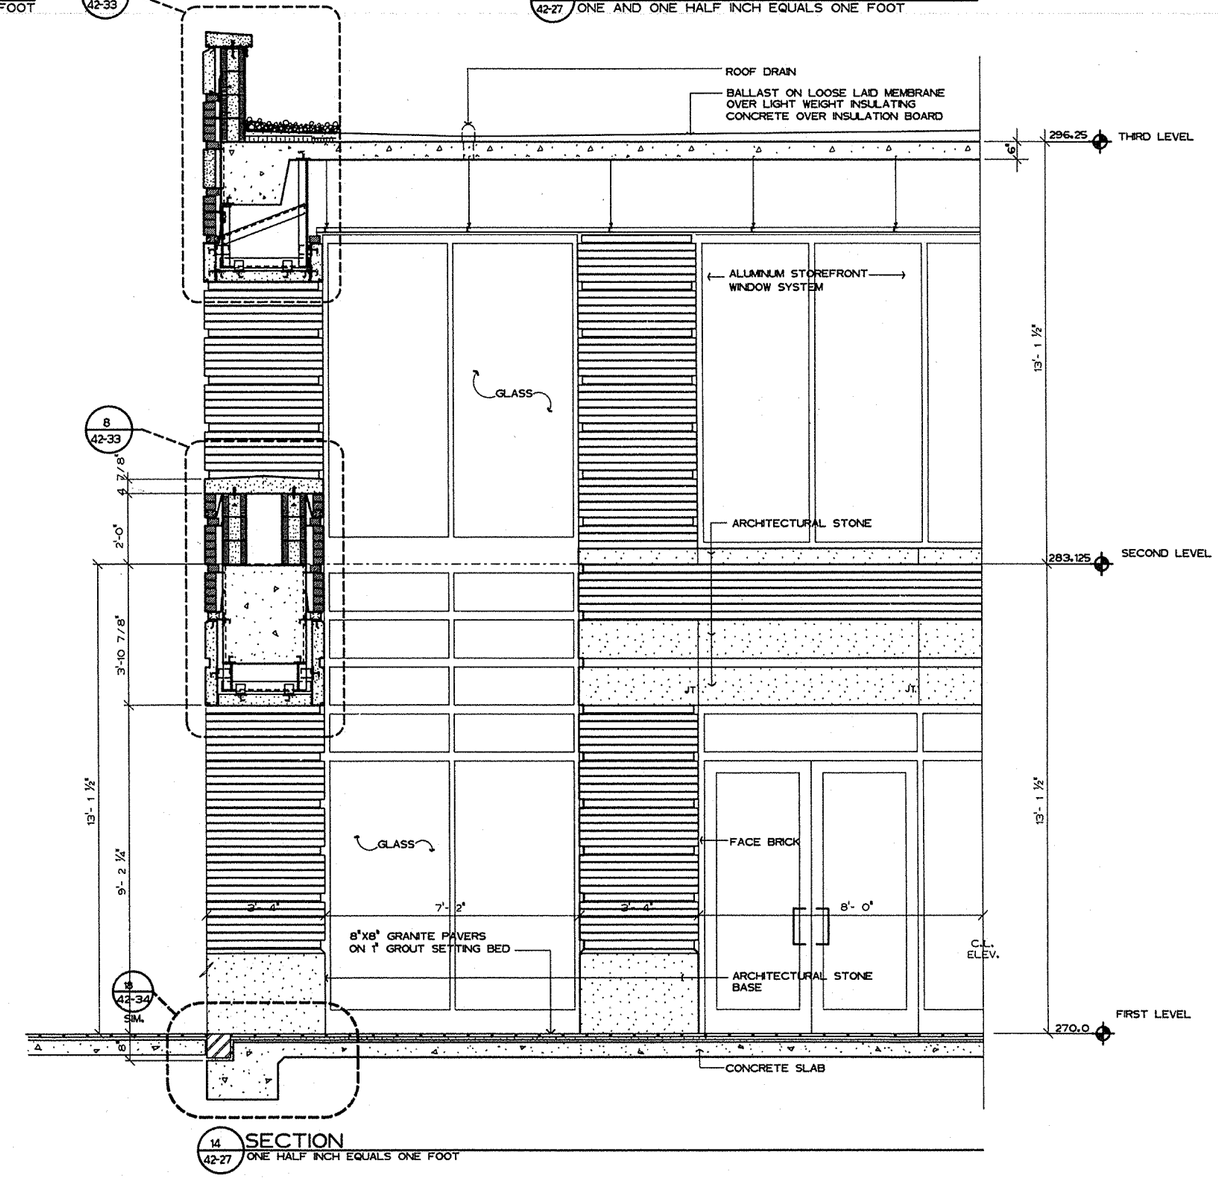

14 42-27 SECTION
ONE HALF INCH EQUALS ONE FOOT

Fully Sprinklered

Revisions / Date	

2WR
Watson Watson Rutland / Architects Inc.
166 Commerce Street
P.O. Box 4834
Montgomery, Alabama 36104
205)263-6401

STATE OF ALABAMA
WATSON
SOJ
WATSON
NORA
RUTLAND
2149
REGISTERED ARCHITECTS

Drawing Title: Section/Elevations

Approved: Area Project Manger

Project Title: Relocate Regional Office to Department Owned Grounds

Building Number: 42 | Checked | Drawn

Location: VMAC Montgomery,Al.

Date: 27 JANUARY 92

Project No.: 322-002

DRAWING NO.: 42-27

Dwg. 5 of 134

Office of Facilities
Department of Veterans Affairs

VA FORM 08-6231A, JAN 1990

U.S. GOVERNMENT PRINTING OFFICE: 1984-440-467