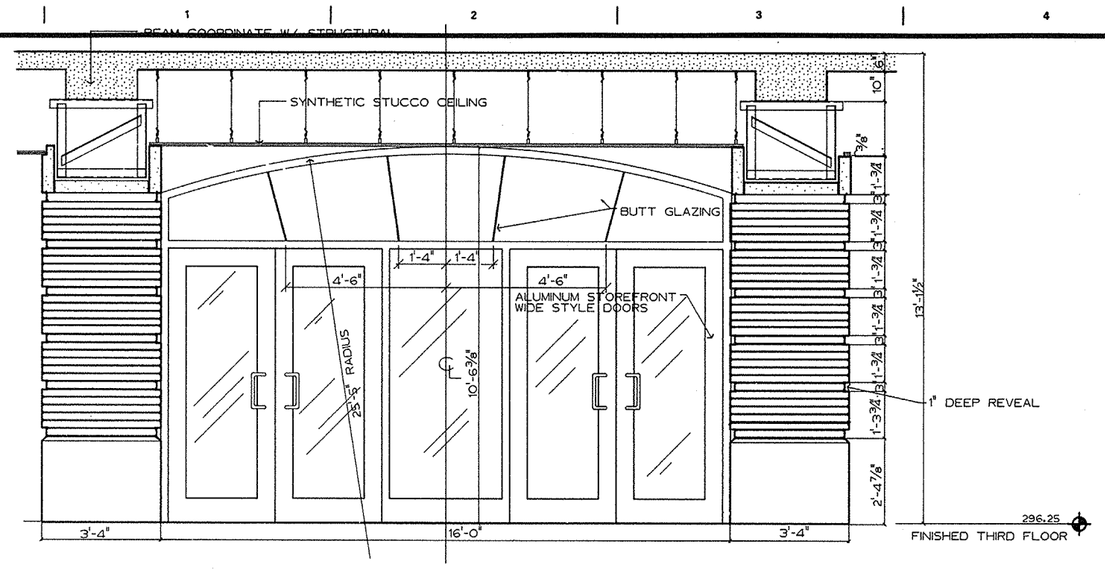

19 42-29 ELEVATION EAST ENTRANCE VESTIBULE
ONE HALF INCH EQUALS ONE FOOT

NOTE: JOINTS IN BUTT GLAZING SHALL ALIGN WITH RADIUS

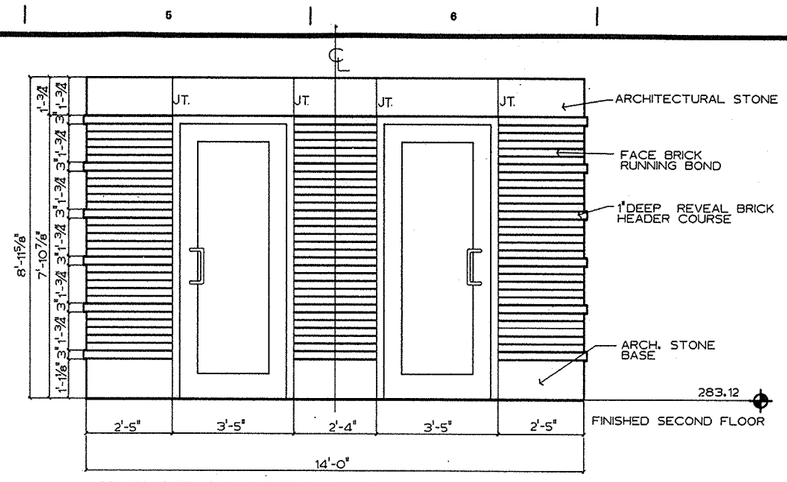

20 42-29 ELEVATION INTERIOR WALL AT NORTH AND SOUTH ENTRANCES
ONE HALF INCH EQUALS ONE FOOT

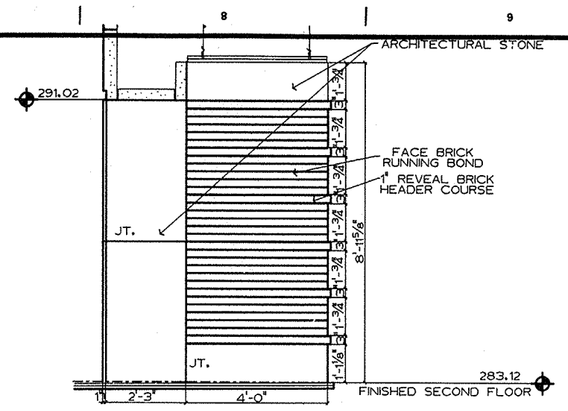

21 42-29 ELEVATION INTERIOR WALL AT NORTH AND SOUTH ENTRANCES
ONE HALF INCH EQUALS ONE FOOT

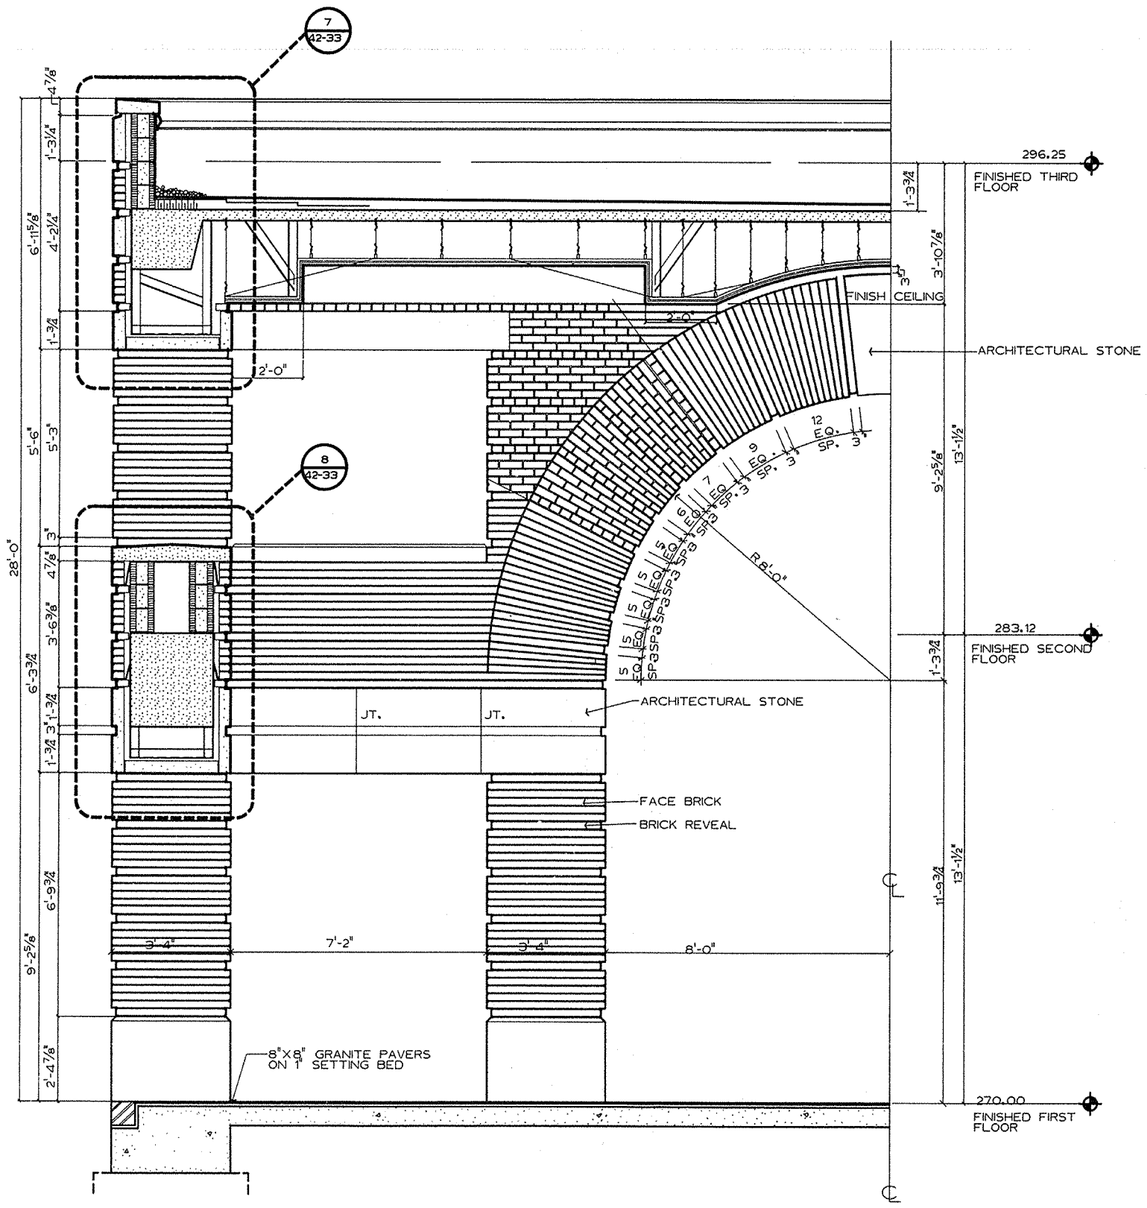

22 42-29 ELEVATION
ONE HALF INCH EQUALS ONE FOOT

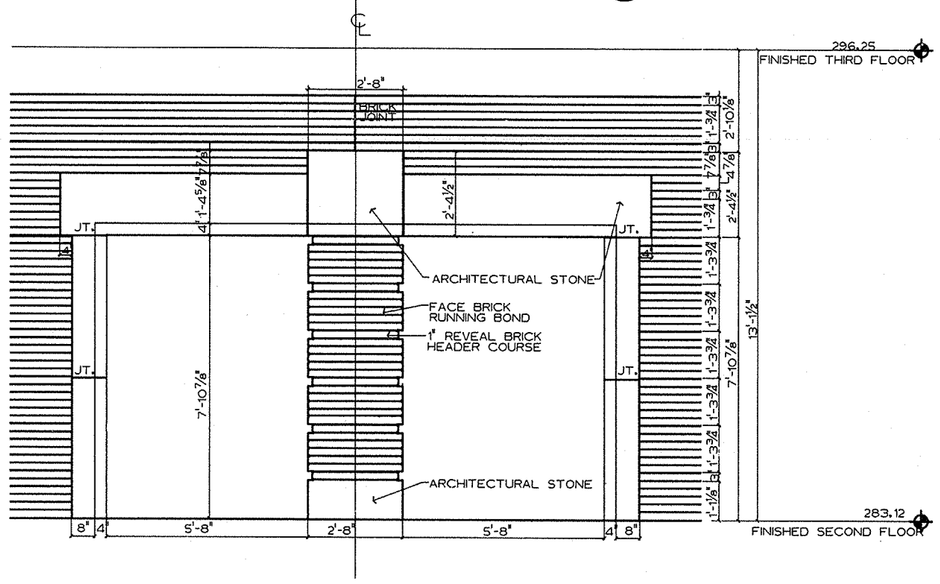

23 42-29 ELEVATION AT NORTH AND SOUTH ENTRANCES
ONE HALF INCH EQUALS ONE FOOT

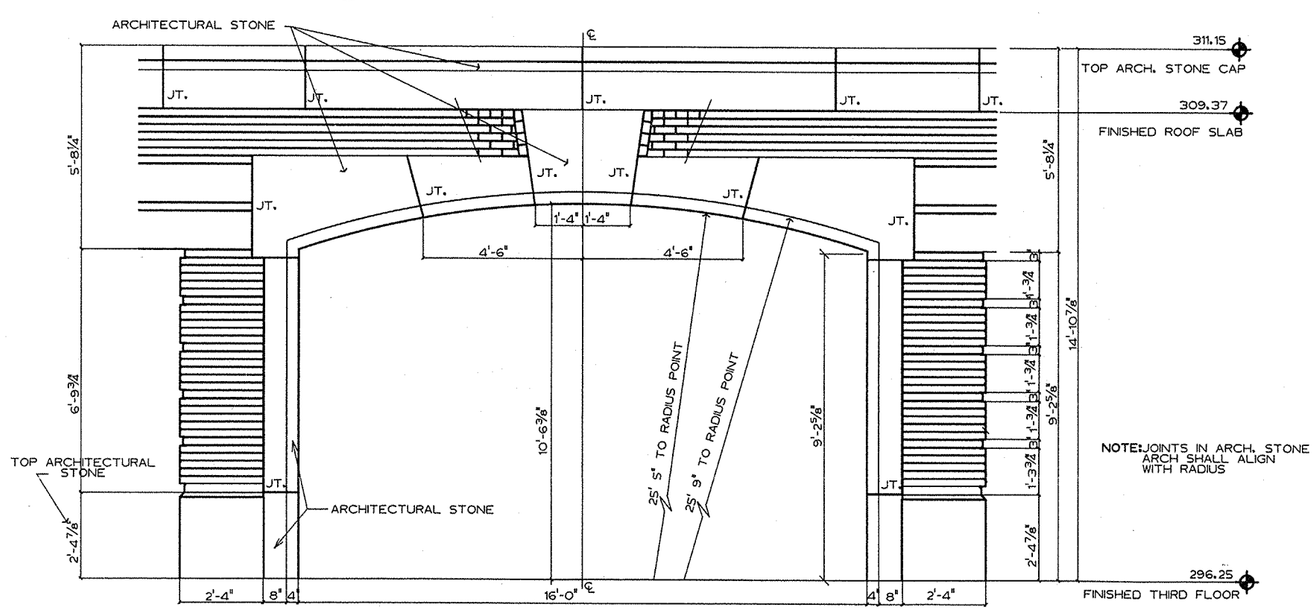

NOTE: JOINTS IN ARCH. STONE ARCH SHALL ALIGN WITH RADIUS

24 42-29 ELEVATION AT EAST ENTRANCES
ONE HALF INCH EQUALS ONE FOOT

Fully Sprinklered

Revisions	Date

2WR
Watson Watson Rutland / Architects Inc.
166 Commerce Street
P.O. Box 4834
Montgomery, Alabama 36104
205)263-6401

STATE OF ALABAMA WATSON 503 WATSON 1828 RUTLAND 2149 REGISTERED ARCHITECTS

Drawing Title: Section/Elevations
Approved: Area Project Manger

Project Title: Relocate Regional Office to Department Owned Grounds
Building Number: 42
Checked
Drawn
Location: VMAC Montgomery, Al.

Date: 27 JANUARY 92
Project No. 322-002
DRAWING NO. 42-29
Dwg. 53 Of 134

Office of Facilities
Department of Veterans Affairs

VA FORM 08-6231A, JAN 1990