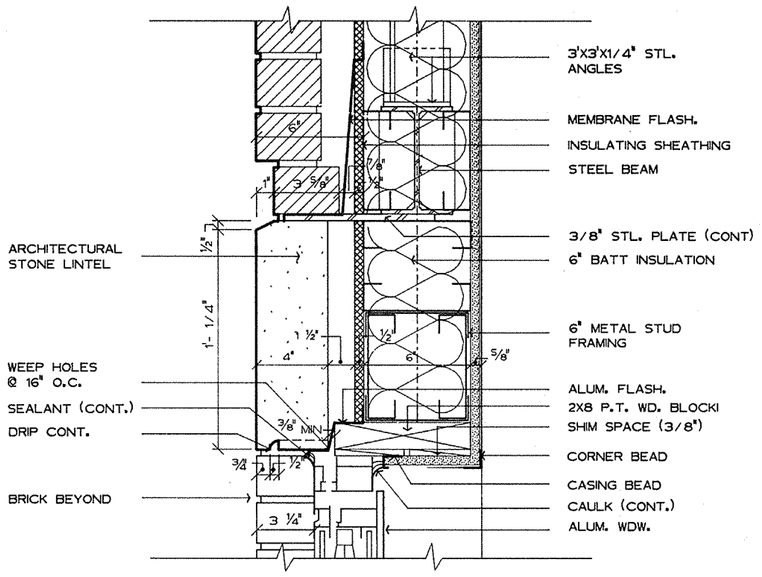

21 / 42-42 HEAD DETAIL

THREE INCHES EQUAL ONE FOOT

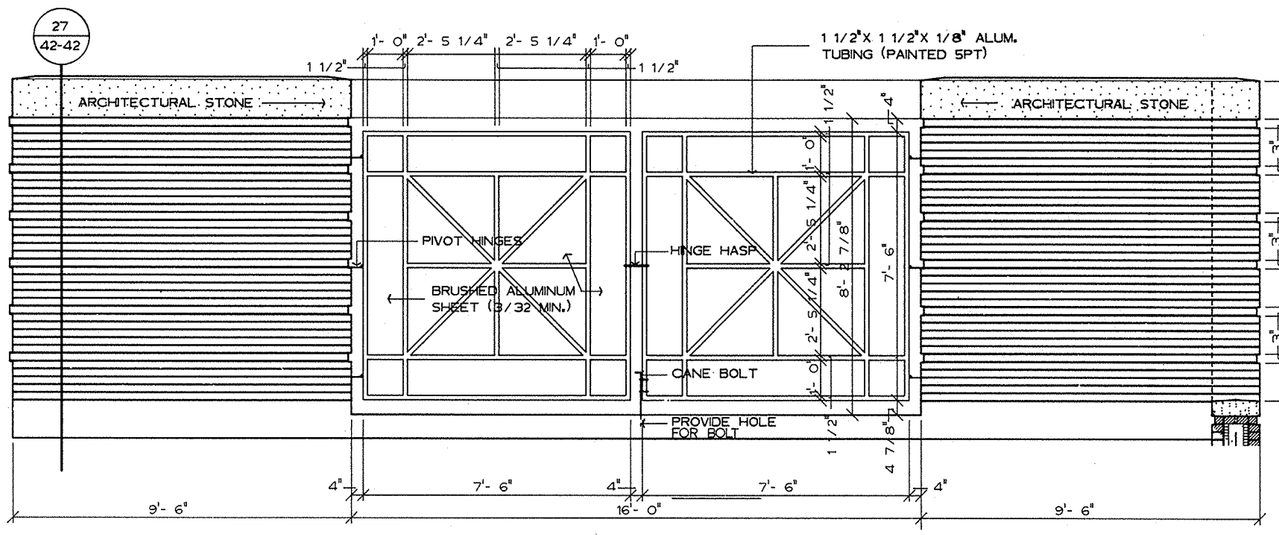

24 / 42-42 EQUIPMENT YARD GATE

ONE HALF INCH EQUAL ONE FOOT

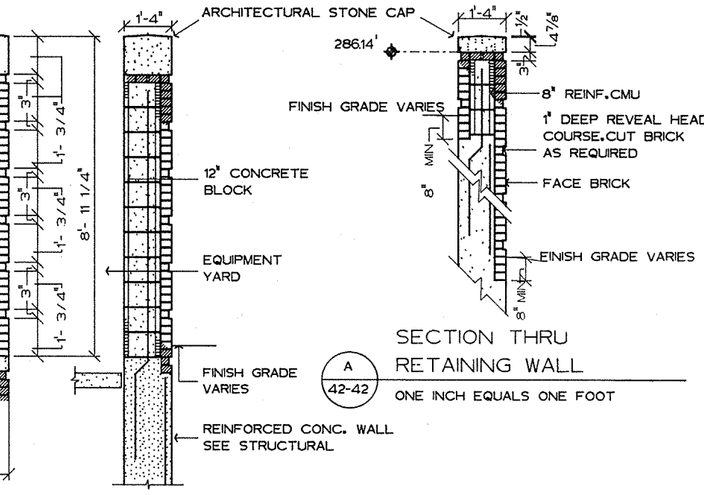

A / 42-42 SECTION THRU RETAINING WALL

ONE INCH EQUALS ONE FOOT

27 / 42-42 EQUIPMENT YARD SECTION

ONE INCH EQUALS ONE FOOT

NOTE: ALL WINDOW FRAMES TO BE THERMALLY BROKEN.

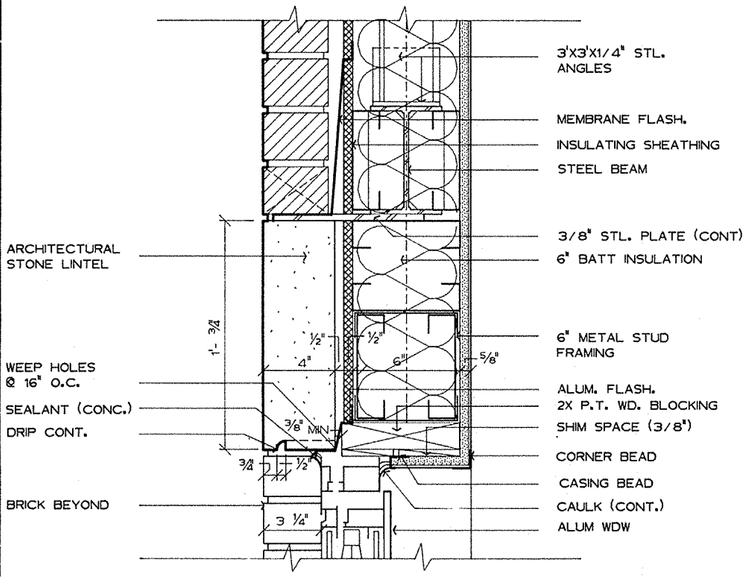

20 / 42-42 HEAD DETAIL

THREE INCHES EQUAL ONE FOOT

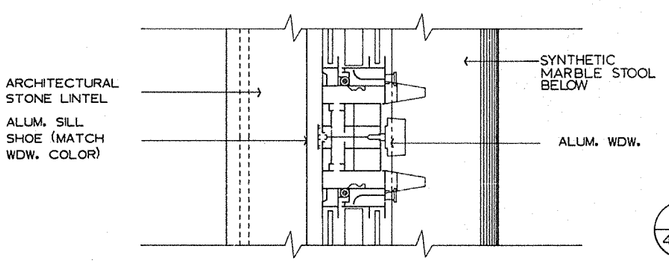

19 / 42-42 MULLION DETAIL

THREE INCHES EQUAL ONE FOOT

25 / 42-42

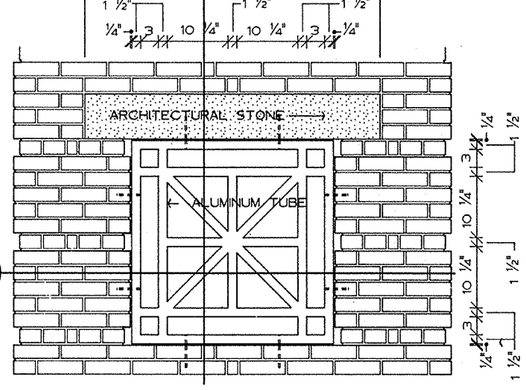

11 / 42-13

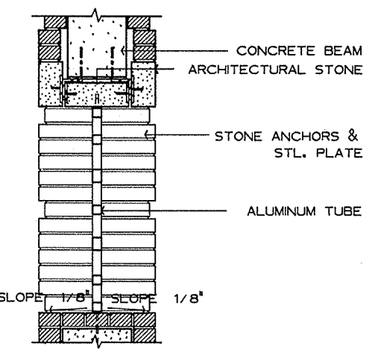

23 / 42-42 EXTERIOR GRATE ELEVATION

ONE INCH EQUALS ONE FOOT

25 / 42-42 EXTERIOR GRATE SECTION

ONE INCH EQUALS ONE FOOT

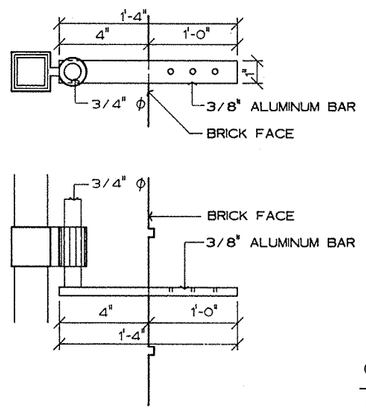

GATE PIVOT HINGE DETAIL

N.T.S.

NOTE: WELD EACH SIDE OF ALUMINUM ANGLES CONTINUOUS.

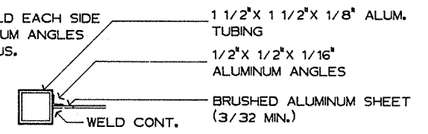

SECTION THRU ALUMINUM TUBING

N.T.S.

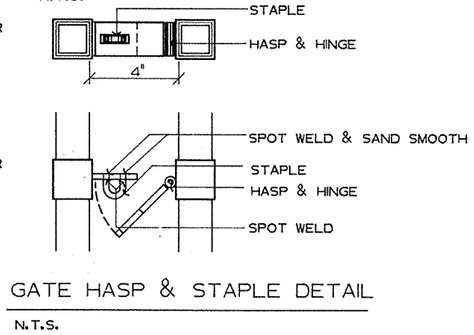

GATE HASP & STAPLE DETAIL

N.T.S.

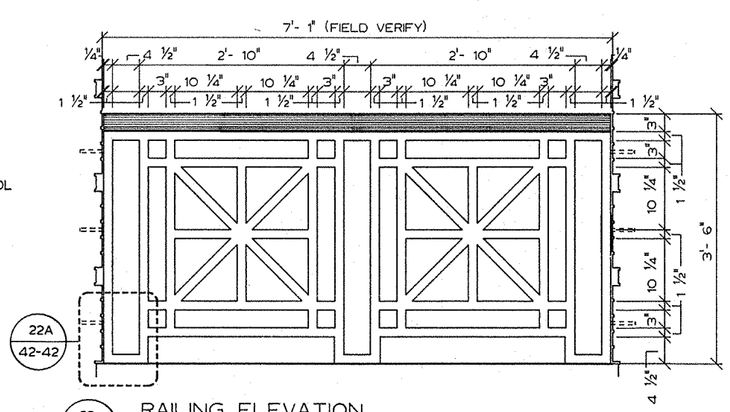

22A / 42-42

22 / 42-42 RAILING ELEVATION

ONE INCH EQUALS ONE FOOT

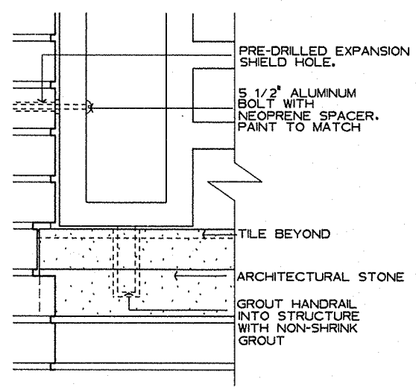

22A / 42-42 RAILING DETAIL

THREE INCHES EQUAL ONE FOOT

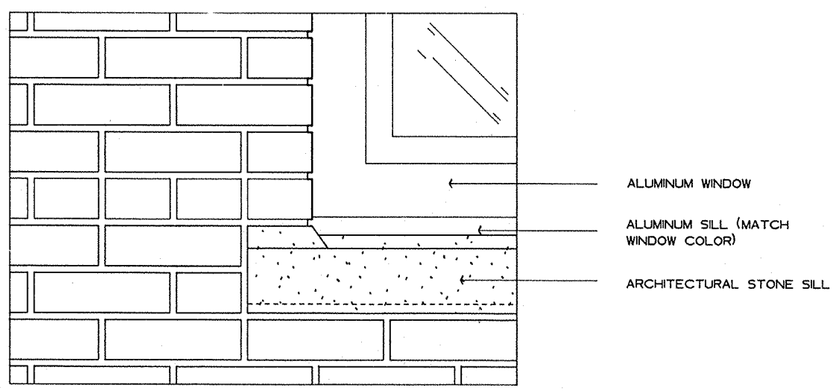

26 / 42-42 WINDOW CORNER ELEVATION

THREE INCHES EQUAL ONE FOOT

Fully Sprinklered

Revisions	Date

2WR

Watson Watson Rutland / Architects Inc.

166 Commerce Street
P.O. Box 4834
Montgomery, Alabama 36104
205)263-6401

STATE OF ALABAMA — WATSON — WATSON — RUTLAND — REGISTERED ARCHITECTS

Drawing Title: Exterior Window and Miscellaneous Details

Approved: Area Project Manger

Project Title: Relocate Regional Office to Department Owned Grounds

Location: VMAC Montgomery,Al.

Building Number: 42 | Checked | Drawn

Date: 27 JANUARY 92

Project No.: 322-002

DRAWING NO.: 42-42

Dwg. 66 Of 134

Office of Facilities — Department of Veterans Affairs

VA FORM 08-6231A, JAN 1990

G.P.O. 1991-0-282-421/40,001