VICINITY MAP

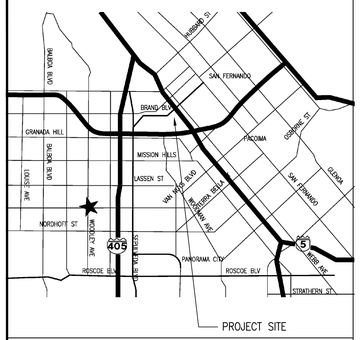

PROJECT LOCATION

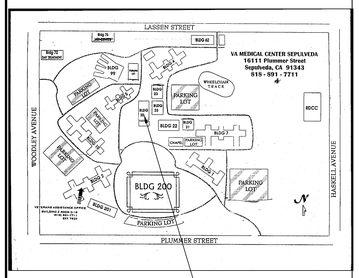

MATERIALS LEGEND

CONCRETE	EXISTING CONSTRUCTION TO BE REMOVED
EARTH	NEW CONSTRUCTION
BASE COURSE	RIGID INSULATION
EXISTING CONSTRUCTION TO REMAIN	BATT INSULATION

ABBREVIATIONS

ACI	AMERICAN CONCRETE INSTITUTE
ACT	ACOUSTICAL CEILING TILE
ADA	AMERICANS WITH DISABILITIES ACT
ADC	AUTOMATIC DOOR CLOSER
ADDL	ADDITIONAL
ADDN	ADDITION
ADH	ADHESIVE
ADJ	ADJACENT, ADJOINING, OR ADJUSTABLE
ADMIN	ADMINISTRATION
AFF	ABOVE FINISHED FLOOR
AHR	ANCHOR
AIA	AMERICAN INSTITUTE OF ARCHITECTS
AISC	AMERICAN INSTITUTE OF STEEL CONSTRUCTION
ALT	ALTERNATE
ALT NO	ALTERNATE NUMBER
ALUM	ALUMINUM
AMT	AMOUNT
ANOD	ANODIZE
ANSI	AMERICAN NATIONAL STANDARDS INSTITUTE
APPD	APPROVED
APPROX	APPROXIMATE
AR	AS REQUIRED
ARCH	ARCHITECT
ASSY	ASSEMBLEY
ASTM	AMERICAN SOCIETY FOR TESTING AND MATERIALS
ATCH	ATTACHMENT
AUTO	AUTOMATIC
AVG	AVERAGE
B LABEL	CLASS B DOOR
BHMA	BUILDER'S HARDWARE MANUFACTURER'S ASSOCIATION
BKG	BACKING
BLD	BUILD
BLDG	BUILDING
BRCG	BRACING
C LABEL	CLASS C DOOR
C TO C	CENTER TO CENTER
CCW	COUNTERCLOCKWISE
CD	CONSTRUCTION DOCUMENTS OR CONTRACT DOCUMENTS
CJ	CONSTRUCTION JOINT OR CONTROL JOINT
CL	CENTER LINE
CLG	CEILING
CLG HT	CEILING HEIGHT
CLR	CLEAR
cm^2	SQUARE CENTIMETER
cm^3	CUBIC CENTIMETER
CNR	CORNER
COM	COMMON
CONC	CONCRETE
CONSTR	CONSTRUCTION
CONT	CONTINUE
CONTR	CONTRACTOR
CORR	CORRIDOR
CRSI	CONCRETE REINFORCING STEEL INSTITUTE
CSG	CASING
CSI	CONSTRUCTION SPECIFICATIONS INSTITUTE
CSMT	CASEMENT
CSWK	CASEWORK
CT	CERAMIC TILE
CTG	COATING
CTRL	CONTROL
D	DEPTH OR PENNY (NAIL)
DEL	DELETE
DEMO	DEMOLITION
DEPT	DEPARTMENT
DET	DETAIL
DFT	DRY FILM THICKNESS
DIA	DIAMETER
DIFF	DIFFERENCE OR DIFFUSER
DIM	DIMENSION
DIR	DIRECTION
DIST	DISTANCE
DIV	DIVIDE OR DIVISION
DR	DOOR, DRAIN, DRESSING ROOM, OR DRIVE
DR CL	DOOR CLOSER
DR FR	DOOR FRAME
DR OPNG	DOOR OPENING
DWG	DRAWING
E	EAST
EA	EACH
EJ	EXPANSION JOINT
EL	ELEVATION
ELEC	ELECTRIC
EMER	EMERGENCY
EQ	EQUAL
M EST	ESTIMATE
ETC	ET CETERA
EW	EACH WAY
EXIST	EXISTING
EXP	EXPANSION OR EXPOSED
EXP BT	EXPANSION BOLT
EXT	EXTERIOR
FE	FIRE EXTINGUISHER
FF	FINISH FACE
FF EL	FINISH FLOOR ELEVATION
FIN	FINISH
FIN FLR	FINISH FLOOR
FIN GR	FINISH GRADE
FL	FLOOR LINE
FLG	FLOORING
FLR	FLOOR
FLR FIN	FLOOR FINISH
FM	FACTORY MUTUAL
FM-G	FACTORY MUTUAL GLOBAL
FO	FINISHED OPENING
FOC	FACE OF CONCRETE
FOF	FACE OF FINISH
FOS	FACE OF SLAB OR FACE OF STUD
FOW	FACE OF WALL
FP	FIRE PROTECTION OR FIREPROOF
FR	FIRE RATING, FIRE RESISTANT, OR FRAME
FT	FEET OR FOOT
GA	GAUGE
GC	GENERAL CONTRACTOR
GEN	GENERAL
GR FL	GROUND FLOOR
GSM	GALVANIZED SHEET METAL
GT	GROUT
GUAR	GUARANTEE
GYP	GYPSUM
GYP BD	GYPSUM BOARD
GYP PLAS	GYPSUM PLASTER
H	HIGH
HAZ MAT	HAZARDOUS MATERIALS
HDR	HEADER
HDW	HARDWARE
HORIZ	HORIZONTAL
HOSP	HOSPITAL
HT	HEIGHT
HVY	HEAVY
IBC	INTERNATIONAL BUILDING CODE
ID	IDENTIFICATION, INSIDE DIAMETER
INCL	INCLUDED
INFO	INFORMATION
INSUL	INSULATION
INT	INTERIOR
INTL	INTERNATIONAL
MAINT	MAINTENANCE
MEAS	MEASURE
MECH	MECHANICAL
MECH RM	MECHANICAL ROOM
MED	MEDICAL
MFD	MANUFACTURED
MFG	MANUFACTURING
MFR	MANUFACTURER
MISC	MISCELLANEOUS
MM	MILLIMETER
MTL	METAL
N	NORTH
NA	NOT APPLICABLE
NAT	NATURAL
NATL	NATIONAL
NEMA	NATIONAL ELECTRICAL MANUFACTURERS ASSOCIATION
NO	NUMBER
NOM	NOMINAL
NUM	NUMERAL
O/O	OUT TO OUT
OC	ON CENTER
OPNG	OPENING
OPP	OPPOSITE
OPT	OPTIONAL
ORIG	ORIGINAL
PERIM	PERIMETER
PERP	PERPENDICULAR
PREV	PREVIOUS
PROJ	PROJECT
PROP	PROPERTY
PWR	POWER
R	RADIUS OR RISER
REC	RECESSED
REP	REPAIR
REPL	REPLACE
REQ	REQUIRE
REQD	REQUIRED
RFI	REQUEST FOR INFORMATION
RFP	REQUEST FOR PROPOSAL
SCHED	SCHEDULE
SECT	SECTION
SIM	SIMILAR
SPEC	SPECIFICATION
SST	STAINLESS STEEL
STD	STANDARD
STL JST	STEEL JOIST
STL TB	STEEL TUBE
STNLS	STAINLESS
STRUCT	STRUCTURAL
STRUCT STL	STRUCTURAL STEEL
SUB	SUBSTITUTE
SUSP CLG	SUSPENDED CEILING
T&M	TIME AND MATERIALS
TB	THROUGH BOLT
TECH	TECHNICAL
TEMP	TEMPORARY
TER	TERRAZZO
THD	THREAD
THERM	THERMAL
THK	THICKNESS
THRES	THRESHOLD
THRU	THROUGH
THRUOUT	THROUGHOUT
TMPD	TEMPERED
TMPD GL	TEMPERED GLASS
TO	TOP OF ___
TO FDN	TOP OF FOUNDATION
TOB	TOP OF BEAM
TOP	TOP OF PARAPET
TOS	TOP OF STEEL
TOW	TOP OF WALL
TRANS	TRANSOM
TRTD	TREATED
TS	TENSILE STRENGTH OR TUBE STEEL
TYP	TYPICAL
U	HEAT TRANSFER COEFFICIENT
UGND	UNDERGROUND
UL	UNDERWRITERS LABORATORIES
UNFIN	UNFINISH
UTIL	UTILITY
UV	ULTRAVIOLET
VAR	VARIES
VCT	VINYL COMPOSITION TILE
VERT	VERTICAL
VEST	VESTIBULE
VIC	VICINITY
VIF	VERIFY IN FIELD
VNR	VENEER
VOC	VOLATILE ORGANIC COMPOUND
VOL	VOLUME
VOLT	VOLTAGE
VR	VAPOR RETARDER
VTR	VENT THROUGH ROOF
W	WIDE OR WEST
W/	WITH
W/O	WITHOUT
WARR	WARRANTY
WC	WALL COVERING
WDW	WINDOW
WLD	WELDED
WM	WIRE MESH
WP	WATERPROOFING
WPM	WATERPROOF MEMBRANE
WR	WEATHER RESISTANT
WS	WEATHERSTRIP
WSCT	WAINSCOT
WT	WEIGHT
WWF	WELDED WIRE FABRIC
X BRACE	CROSS BRACE
YD	YARD
YR	YEAR
TYP	TYPICAL
UNFIN	UNFINISH
W/	WITH
W/O	WITHOUT

DRAWINGS SYMBOLS

	CENTER LINE
	ELEVATION INDICATOR
	CENTER LINE INDICATOR
	CONTRACT LIMIT LINE
	DEMOLITION LINE
	EXISTING TO REMAIN LINE
	FEATURES ABOVE LINE INDICATOR
	HIDDEN FEATURES LINE
	NEW LINE
	PROPERTY LINE
	SMOKE BARRIER LINE
	BREAK, ROUND (USER DEFINES SIZE)
	BREAK, STRAIGHT (SEE SECTION INDICATORS, BUILDING, WITH BREAK STANDARDS)
D2 A-512	DETAIL INDICATOR
D2 A-512	DETAIL INDICATOR FOR SMALL CONDITIONS
	DIMENSION LINE
8	DOOR OPENING/BORROWED LIGHT IDENTIFIER
DRAWING BLOCK TITLE 1/2" = 1'-0"	DRAWING BLOCK TITLE, TYPICAL
A4 A-201 / A4 A-201	ELEVATION INDICATOR, EXTERIOR
A A2 A-202 B C D	ELEVATION INDICATOR, INTERIOR, MULTIPLE VIEW
A2 A-202	ELEVATION INDICATOR, INTERIOR, SINGLE VIEW
A4 A-201	BUILDING SECTION INDICATOR
DETAIL NUMBER 1; SHEET WHERE REF. A3.1; SHEET WHERE DRAWN A4.3	DETAIL INDICATOR
234	FURNITURE, FIXTURE, & EQUIPMENT INDICATOR
0 4' 8' 16'	GRAPHIC SCALE, ⅛"=1'-0"
CORRIDOR C2	ROOM NAME AND NUMBER
1 A	COLUMN GRID
22	KEYNOTE
AA	WALL OR PARTITION TYPE
FEC	FIRE EXTINGUISHER CABINET
CG	CORNER GUARD
NORTH	NORTH ARROW
	CONDUIT RUN, CONCEALED IN CEILING, WALLS OR UNDER FLOORS.
	CONDUIT RUN, EXPOSED.
J	JUNCTION BOX IN ACCESSIBLE CEILING SPACE OR FLUSH IN WALL WITH BLANK COVER PLATE TO MATCH DEVICE PLATES.
J	JUNCTION BOX FLUSHED FLOOR MOUNTED.

INFECTION CONTROL REQUIREMENTS

INFECTION CONTROL REQUIREMENTS:

(REFER TO SPECIFICATION 01 00 00 GENERAL REQUIREMENTS)

1. OBTAIN INFECTION CONTROL PERMIT BEFORE CONSTRUCTION BEGINS.
2. CONSTRUCT GYPSUM BOARD/METAL STUD DUST PARTITION, EXTEND AND SEAL TO CEILING.
3. ISOLATE HVAC SYSTEM WITHIN WORK AREAS TO PREVENT CONTAMINATION OF DUCT SYSTEM.
4. SEAL DOORS OPENING TO ADJACENT AREAS WITH DUCT TAPE.
5. BLOCK AND SEAL HVAC REGISTERS, GRILLS AND ANY OPENINGS IN DUCTWORK TO REMAIN.
6. MAINTAIN NEGATIVE PRESSURE WITHIN WORK SITE UTILIZING HEPA EQUIPPED AIR FILTRATION UNITS.
7. PLACE MAT AT ENTRANCE AND EXIT OF WORK AREA.
8. ALL WORK ASSOCIATED WITH A MAJOR PROJECT THAT HAS AN APPROVED ICRA AUTHORIZATION FORM WILL BE ASSESSED ON AN INDIVIDUAL BASIS USING THE RISK ASSESSMENT AND EXPOSURE CONTROL CHECKLIST.
9. WET MOP AND VACUUM WITH HEPA FILTERED VACUUM.
10. COVER CONSTRUCTION WASTE BEFORE TRANSPORT IN COVERED AND SEALED CONTAINERS. BIOHAZARDS TO BE DOUBLED BAGGED.
11. PROVIDE MONITORING AND CLEARANCE SAMPLES FOR MOLD/ASBESTOS.
12. DO NOT REMOVE BARRIERS FROM WORK AREA UNTIL A HEALTH SYSTEM RESPONSIBLE PERSON INSPECTS COMPLETED PROJECT.
13. REMOVE BARRIER MATERIALS CAREFULLY TO MINIMIZE SPREAD OF DIRT AND DEBRIS ASSOCIATED WITH CONSTRUCTION.
14. WET MOP AND VACUUM WITH HEPA FILTERED VACUUM BEFORE LEAVING WORK AREA.
15. REMOVE ISOLATION OF HVAC SYSTEM IN AREAS WHERE WORK WAS BEING PERFORMED.
16. WIPE WORK SURFACES AND FLOORS WITH DISINFECTANT.
17. COMPLETE DAILY LOG DOCUMENTING WORK ACTIVITY AND COMPLETION OF REMEDIAL AND PREVENTIVE PROCEDURES REQUIRED.

GENERAL

GI-001 COVER SHEET
GI-002 DRAWING INDEX AND NOTES
GI-003 GENERAL NOTES

ARCHITECTURAL

AD-001 PHASING PLAN
AD-101 DEMOLITION PLAN
AD-102 EXISTING SITE PHOTOGRAPHS
AS-101 NEW FLOOR PLAN AND INTERIOR ELEVATION
AS-601 FINISH PLAN AND SCHEDULE

PROJECT INFORMATION

FOOD SERVICE WARMING/COOLING
FOOD REFRIGERATION
FOOD SERVING

PROJECT AREA APPROXIMATELY 2500 SQ. FT.

PROJECT SCOPE

1. COMPLY WITH VA INFECTION CONTROL GUIDELINES.
2. CONSTRUCT PROJECT IN PHASES BASED ON APPROVAL FROM VA.
3. REMOVE AND RELOCATE FOOD SERVICE EQUIPMENTS, FIXTURES AND FURNITURES FOR EPOXY APPLICATION.
4. PREPARE EXISTING SURFACES FOR EPOXY APPLICATION. DEMOLISH TILE SURFACES, AS REQUIRED.
5. APPLY EPOXY WITH INTEGRAL BASE ON FLOORS AND INSTALL WAINSCOT, AS INDICATED.
6. REINSTALL ALL FOOD SERVICE EQUIPMENTS, FIXTURES AND FURNITURES AFTER EPOXY FLOORING IS CURED AND USABLE.
7. SEE PLANS AND SPECIFICATION FOR DETAIL SCOPE OF WORK AND REQUIREMENTS.

OWNER

CONTRACTING OFFICER:
ANTOINETTE GAVIN
11301 WILSHIRE BLVD.,
LOS ANGELES, CALIFORNIA 90073
(310) 268 4238
ANTOINETTE.GAVIN@VA.GOV

PROJECT ENGINEER (COTR):
RENE ANDREWS
11301 WILSHIRE BLVD.,
LOS ANGELES, CALIFORNIA 90073
310 478 3711 X 43505
RENE.ANDREWS@VA.GOV

DESIGN TEAM

ARCHITECT:
SRD ARCHITECTS INC.
3920 E. CORONADO STREET, SUITE 201
ANAHEIM CALIFORNIA 92807

TEL: 714.688.0212 626.202.0546 FAX: 714.688.0244
WWW.SRDARCHITECTSINC.COM

100% CONSTRUCTION DOCUMENT

Revisions:	Date
35 % SCHEMATIC DESIGN	02/28/2013
65 % DESIGN DEVELOPMENT SUBMITTAL	04/08/2013
100% CONSTRUCTION DOCUMENT	05/15/2013

CONSULTANTS:

LICENSED ARCHITECT SHIRISH R.DESAI C-20141 04/30/15 STATE OF CALIFORNIA

ARCHITECT/ENGINEERS:

SRD ARCHITECTS INC
ARCHITECTURE INTERIORS PROJECT MANAGEMENT

3920 E. CORONADO STREET, SUITE 201
ANAHEIM CALIFORNIA 92807

1000 S FREMONT AVE, UNIT 53,
BLDG. A1, SUITE 1218
ALHAMBRA CALIFORNIA 91803
www.SRDarchitectsInc.com
O: 714 688 0212 • 626 202 0546 • FAX: 714 688 0244

Drawing Title: DRAWING INDEX AND NOTES

Approved: Project Director

Project Title: REPLACE EPOXY FLOORING IN BUILDING 20

Location: 16111 PLUMMER STREET SEPULVEDA, CA 91343

Date: 05/15/2013 | Checked: W.H. | Drawn: M.K.

Project Number: 691A4-13-116SM

Building Number: 20

Drawing Number: GI-002

Dwg. 2 of 8

Office of Construction and Facilities Management

Department of Veterans Affairs

VA FORM 08-6231

100% CONSTRUCTION DOCUMENT