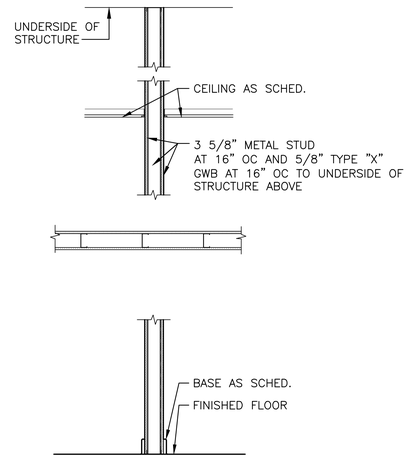

A 3 5/8" METAL STUD AND 5/8" TYPE "X" GWB ON BOTH SIDES TO UNDERSIDE OF STRUCTURE ABOVE

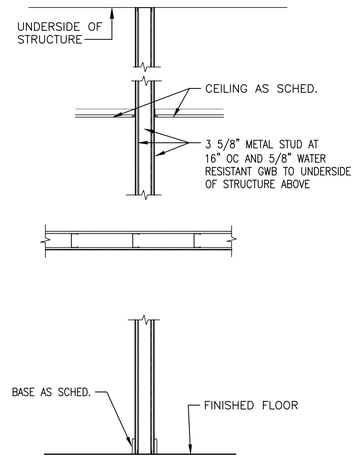

B 3 5/8" METAL STUD AT 16" OC AND 5/8" WATER RESISTANT GWB TO UNDERSIDE OF STRUCTURE.

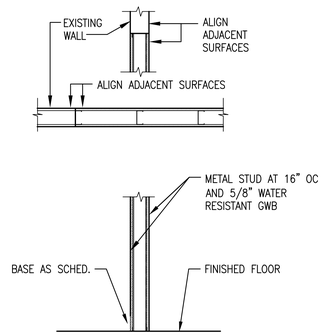

C FIELD VERIFY AND MATCH EXISTING WALL DEPTH WITH METAL STUD AT 16" OC AND 5/8" WATER RESISTANT GWB. ALIGN ADJACENT SURFACES.

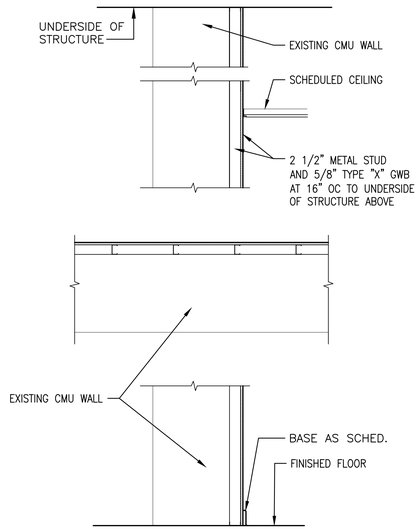

D EXISTING CMU WALL WITH 2 1/2" METAL STUD AND 5/8" TYPE "X" GWB TO UNDERSIDE OF STRUCTURE ABOVE

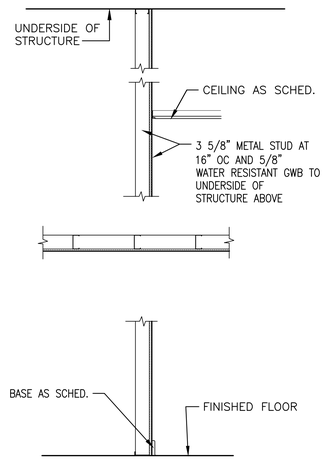

E 3 5/8" METAL STUD AND 5/8" WATER RESISTANT GWB ON ONE SIDE TO UNDERSIDE OF STRUCTURE ABOVE

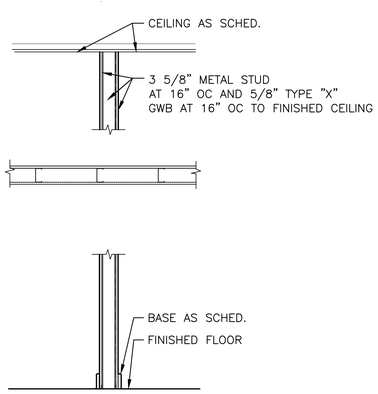

F 3 5/8" METAL STUD AND 5/8" TYPE "X" GWB ON BOTH SIDES TO FINISHED CEILING

(TEMPORARY WALL)

WALL SECTION TYPES

SCALE: 3/4"=1'-0"

0 1' 3'

Scale: 1/8"=1'-0"

Revisions:	Date

CONSULTANTS:

COMMONWEALTH OF VIRGINIA
CATHERINE F. McENTIRE
11/5/2013
Lic. No. 9441
ARCHITECT

ARCHITECT/ENGINEERS:

McEntire Design ARCHITECTS
1001 WEST WASHINGTON STREET
SUFFOLK VIRGINIA 23434
phone 757-923-9800 fax 757-923-9830

Drawing Title: WALL TYPES AND UL DESIGNATIONS

Approved Project Director:

Project Title: PM&R AREA RENOVATION

Location: 1201 BROAD ROCK BLVD., RICHMOND, VA 23249

Date: 11/4/2013 | Checked: CFM | Drawn: KDL

Project Number: 652-12-113

Building Number: 500

Drawing Number: 500-AS-06

Dwg. 9 of 41

Office of Construction and Facilities Management

Department of Veterans Affairs

VA FORM 08-6231