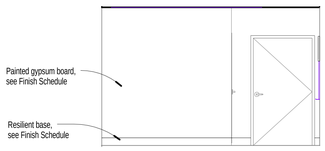

21 Type F - Entry

1/4" = 1'-0"

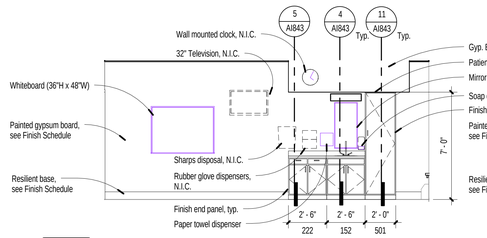

20 Type F - Casework

1/4" = 1'-0"

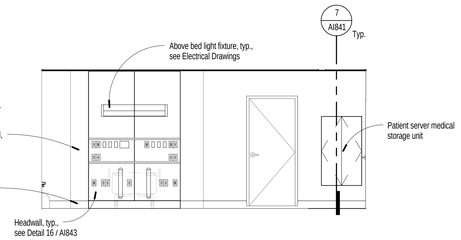

19 Type F - Headwall

1/4" = 1'-0"

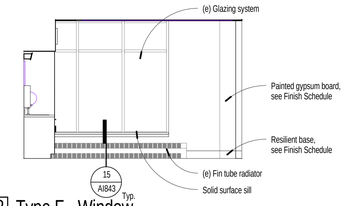

18 Type F - Window

1/4" = 1'-0"

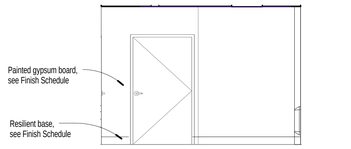

17 Type E - Entry

1/4" = 1'-0"

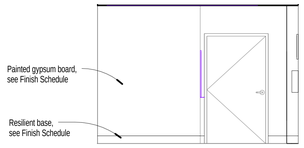

16 Type D - Entry

1/4" = 1'-0"

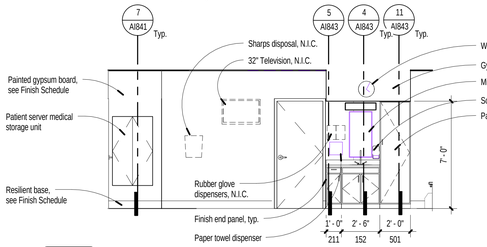

15 Type D - Casework

1/4" = 1'-0"

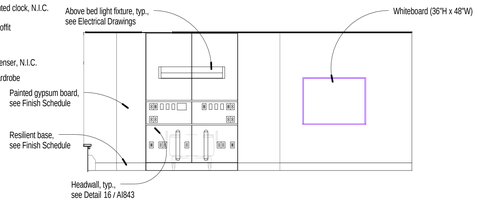

14 Type D - Headwall

1/4" = 1'-0"

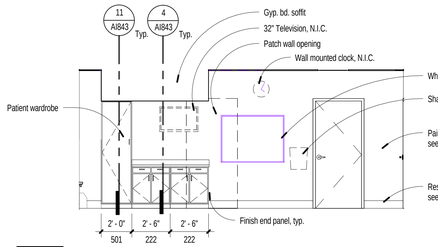

13 Type C - Casework

1/4" = 1'-0"

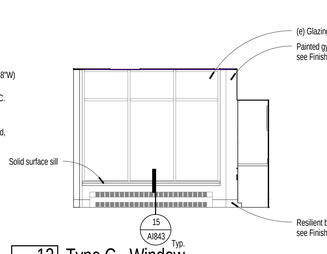

12 Type C - Window

1/4" = 1'-0"

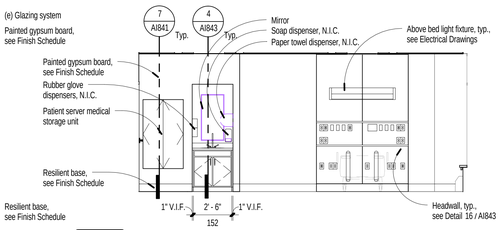

11 Type C - Headwall

1/4" = 1'-0"

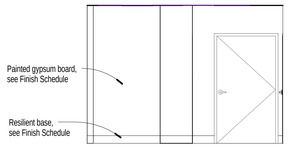

10 Type C - Entry (B5192A Isolation)

1/4" = 1'-0"

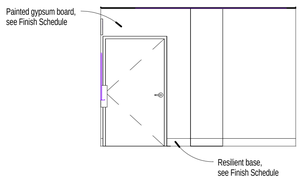

9 Type C - Entry

1/4" = 1'-0"

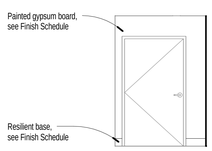

8 Type B - Entry (B5188A)

1/4" = 1'-0"

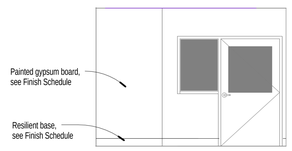

7 Type B - Entry

1/4" = 1'-0"

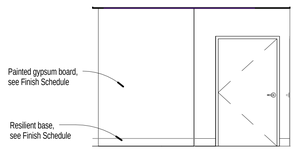

6 Type A - Entry (B5184)

1/4" = 1'-0"

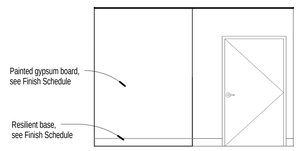

5 Type A - Entry (B4206)

1/4" = 1'-0"

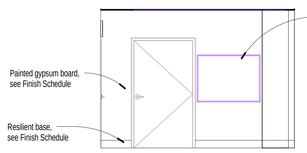

4 Type A - Entry

1/4" = 1'-0"

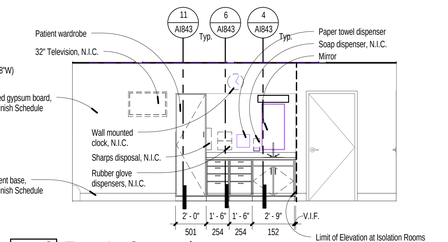

3 Type A - Casework

1/4" = 1'-0"

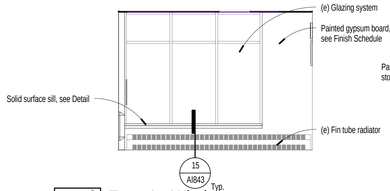

2 Type A - Window

1/4" = 1'-0"

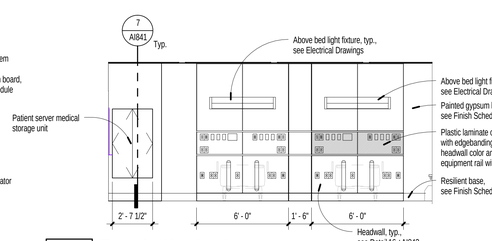

1 Type A - Headwall

1/4" = 1'-0"

Room Finish Schedule

Number	Room Name	Floor Finish	Base Finish	Walls North	Walls East	Walls South	Walls West	Ceiling Finish	Countertop Finish	Millwork Finish	Remarks
3C/4th Floor											
B4100	Toilet	-	-	-	-	-	-	-	-	-	
B4102	Toilet	-	B6	-	-	-	-	-	-	-	Remove and salvage (e) base
B4104	Waiting Room	F2	B5	W1	W1	W1	W1	C5/C6	S1	M1	
B4124	Ward Clerk	F8	B2	W8	W8	W8	W8	C5/C6	S1	M1	
B4126	Doctors Charting	F1	B2	W8	W8	W8	W8	C5/C6	S1	M1	
B4127	Patient Room	F1	B2	W1	W1	W1	W1	C4	S1	M1	
B4127A	Bath	F4	B4	W6/W8	W6/W8	W6/W8	W6/W8	C2	-	-	
B4131	Isolation Room	F1	B5	W1	W1	W1	W1	C1	S1	M1	
B4131A	Bath	F4	B4	W6/W8	W6/W8	W6/W8	W6/W8	C2	-	-	
B4133	Clean Linen	-	-	-	-	-	-	-		-	
B4135	Patient Room	F1	B2	W1	W1	W1	W1	C4	S1	M1	
B4135A	Bath	F3	B3	W4/W5/W9	W4/W5/W9	W4/W5/W9	W4/W5/W9	C2	-	-	
B4137	Patient Room	F1	B2	W1	W1	W1	W1 (3)	C4	S1	M1	
B4137A	Bath	F3	B3	W4/W5/W9	W4/W5/W9	W4/W5/W9	W4/W5/W9 (3)	C2	-	-	
B4139	Electrical Equip	F4	B4	W8	W8	W8	W8 (3)	C5	-	-	
B4141	SPD Storage	F4	B4/B2	W8	W8	W8	W8	C5	-	-	
B4143	Patient Room	F1	B2	W1	W1	W1	W1	C4	S1	M1	
B4143A	Bath	F4	B4	W6/W8	W6/W8	W6/W8	W6/W8	C2	-	-	
B4144	Med. Storage	F2	B5	W1	W1	W1	W1	C4	S1	M1	
B4147	Patient Room	F1	B2	W1	W1	W1	W1	C4	S1	M1	
B4147A	Bath	F4	B4	W6/W8	W6/W8	W6/W8	W6/W8	C2	-	-	
B4149	Patient Room	F1	B2	W1	W1	W1	W1	C4	S1	M1	
B4149A	Bath	F4	B4	W6/W8	W6/W8	W6/W8	W6/W8	C2	-	-	
B4150	Patient Room	F1	B2	W1	W1	W1	W1	C4	S1	M1	
B4150A	Bath	F4	B4	W6/W8	W6/W8	W6/W8	W6/W8	C2	-	-	
B4183	Comm. Center	F8	B2	W8	W8	W8	W8	C5/C6	S1	M1	
B4184	Patient Room	F1	B2	W1	W1	W1	W1	C4	S1	M1	
B4184A	Bath	F4	B4	W6/W8	W6/W8	W6/W8	W6/W8	C2	-	-	
B4188	Ante Room	F1	B2	W1	W1	W1	W1	C1	S1	M1	
B4188A	Isolation Room	F1	B5	W1	W1	W1	W1	C1	S1	M1	
B4188B	Bath	F4	B4	W6/W8	W6/W8	W6/W8	W6/W8	C2	-	-	
B4190	Office	-	-	-	-	-	-	-	-	-	
B4192	Patient Room	F1	B2	W1	W1	W1	W1	C1	S1	M1	
B4192A	Bath	F3	B3	W4/W5/W9	W4/W5/W9	W4/W5/W9	W4/W5/W9	C2	-	-	
B4193	Ante Room	F1	B2	W8	W8	W8	W8 (3)	C2	S1	M1	
B4194	Patient Room	F1	B2	W1	W1	W1	W1 (3)	C4	S1	M1	
B4194A	Bath	F3	B3	W4/W5/W9	W4/W5/W9	W4/W5/W9	W4/W5/W9 (3)	C2	-	-	
B4196	Tele Equipment	F4	B4	W8	W8	W8	W8 (3)	C5	-	-	
B4197	Storage	F6	B2	W1	W1	W1	W1	C4	-	-	
B4198	HAC	F4	B4	W8	W8	W8	W8	C5	-	-	
B4200	Patient Room	F1	B2	W1	W1	W1	W1	C4	S1	M1	
B4200A	Bath	F3	B3	W4/W5/W9	W4/W5/W9	W4/W5/W9	W4/W5/W9 (3)	C2	-	-	
B4204	Patient Room	F1	B2	W1	W1	W1	W1 (3)	C4	S1	M1	
B4204A	Bath	F3	B3	W4/W5/W9	W4/W5/W9	W4/W5/W9	W4/W5/W9 (3)	C2	-	-	
B4206	Patient Room	F1	B2	W1	W1	W1	W1 (3)	C4	S1	M1	
B4206A	Bath	F4	B4	W6/W8	W6/W8	W6/W8	W6/W8	C2	-	-	
B4208	Patient Room	F1	B2	W1	W1	W1	W1	C4	S1	M1	
B4208A	Bath	F4	B4	W6/W8	W6/W8	W6/W8	W6/W8	C2	-	-	
B4240	Sleep Lab Monitoring	F6	B2	W1	W1	W1	W1	C4	-	-	
B4240	Waiting II	F2	B5	W1	W1	W1	W1	C5/C6	-	-	
B4244	Patient Room	F1	B2	W1	W1	W1	W1	C4	S1	M1	
B4244A	Bath	F4	B4	W6/W8	W6/W8	W6/W8	W6/W8	C2	-	-	
B4246	Patient Room	F1	B2	W1	W1	W1	W1	C4	S1	M1	
B4246A	Bath	F4	B4	W6/W8	W6/W8	W6/W8	W6/W8	C2	-	-	
B4248	Patient Room	F1	B2	W1	W1	W1	W1	C4	S1	M1	
B4248A	Bath	F3	B4	W4/W5/W9	W4/W5/W9	W4/W5/W9	W4/W5/W9 (3)	C2	-	-	
B4250A	Bath	F4	B4	W6/W8	W6/W8	W6/W8	W6/W8	C2	-	-	
B4263	Staff Lounge	F2	B2	W8	W8	W8	W8	C4/C6	S1	M1	
B4263A	Female Lockers	F1	B2	W8	W8	W8	W8	C4/C6	-	-	
B4263B	Toilet	-	-	-	-	-	-	-	-	-	
B4263C	Shower	-	-	-	-	-	-	-	-	-	
B4263D	Male Lockers	F1	B2	W8	W8	W8	W8	C4/C6	-	-	
B4263E	Toilet	-	-	-	-	-	-	-	-	-	
B5146	Nurse Station	F8	B2	W1	W1	W1	W1	C5/C6	S1	M1	
C2	Corridor	F9/F4	B2	W1	W1	W1	W1	C5/C6	-	-	
C3	Corridor	F8	B2	W1	W1	W1	W1	C5/C6	-	-	
C4	Corridor	F8	B2	W1	W1	W1	W1	C5/C6	-	-	
C4A	Storage	F8	B2	W1	W1	W1	W1	C5/C6	-	-	
C5	Corridor	F8	B2	W1	W1	W1	W1	C5/C6	-	-	
C5A	Nurses Station	F6	B2	W1	W1	W1	W1	C4	S1	-	
C5B	Telemetry Alcove	F6	B2	W1	W1	W1	W1	C4	S1	-	
C7	Corridor	F8	B2	W1	W1	W1	W1	C5/C6	-	-	
C7A	Nurse Station	F8	B2	W1	W1	W1	W1	C5	S1	M1	

Material Legend

Floor:
- F1 Sheet Vinyl - Pattern 'A'
- F2 Carpet
- F3 Ceramic Tile
- F4 Existing To Remain
- F5 Sheet Vinyl - Pattern 'B'
- F6 Sheet Vinyl - Pattern 'C'
- F7 Not Used
- F8 Sheet Vinyl - Pattern 'D'
- F9 Composite Terrazo Tile (3)

Base:
- B1 Sheet Vinyl Cove Base
- B2 Rubber Base (RB)
- B3 Ceramic Tile Cove (CT)
- B4 Existing to Remain (see Int. Elevations)
- B5 Profile Wall Base
- B6 Granite Tile Base

Walls:
- W1 Painted Gypsum Wall Board - (GWB-P1)
- W2 Painted Gypsum Wall Board - (GWB-P2)
- W3 Painted Gypsum Wall Board - (GWB-P3)
- W4 Painted Water Resistant Gypsum Wall Board - (GWB-WR-P1)
- W5 Ceramic Tile (CT)
- W6 (e) Ceramic Tile Wainscot
- W7 Glazing (GL)
- W8 (e) Gypsum Wall Board - Paint
- W9 Ceramic Tile Wainscot Trim (3)

Ceiling:
- C1 Painted Gypsum Wall Board - (GWB-C1)
- C2 Painted Gypsum Wall Board - (GWB-C2)
- C3 Not Used
- C4 2'x4' ACT (AT-24)
- C5 Existing To Remain
- C6 Existing Soffit To Remain - (GWB-P1)

Millwork:
- M1 Plastic Laminate

Countertop Surface:
- S1 Solid Surface

Note:
See Specification 090600 Schedule of Finishes for additional information.

Number	Revision	Date
3	Addendum #3	12/05/13

CONSULTANTS:

ALMAX. HERSHENOW, JR. REGISTERED 2260 08/22/13 ARCHITECT STATE OF NEVADA

Professional Seal

ARCHITECT/ENGINEERS:

H+K ARCHITECTS

5485 Reno Corporate Drive, Suite 100
Reno, Nevada 89511-2262

P 775+332+6640
F 775+332+6642

hkarchitects.com

Drawings Title: Room Finish Schedule and Interior Elevations

Approved: Project Director

Project Title: Renovation of 3C/4th Floor to Single Patient Rooms

Location: 975 Kirman Avenue, Reno NV 89520

Date: August 22, 2013 | Checked: MMH | Drawn: EL

Project Number: 654-12-724

Building Number: Bldg. 12

Drawing Number: AI801

Office of Construction and Facilities Management

Department of Veterans Affairs

Bid Documents

VA FORM 08-6231

M:\Kickwhere\2011 projects\11-210\11-210c_Revit\11-210c_VA 3C-4th Floor Renovations.rvt
12/5/2013 8:39:35 AM