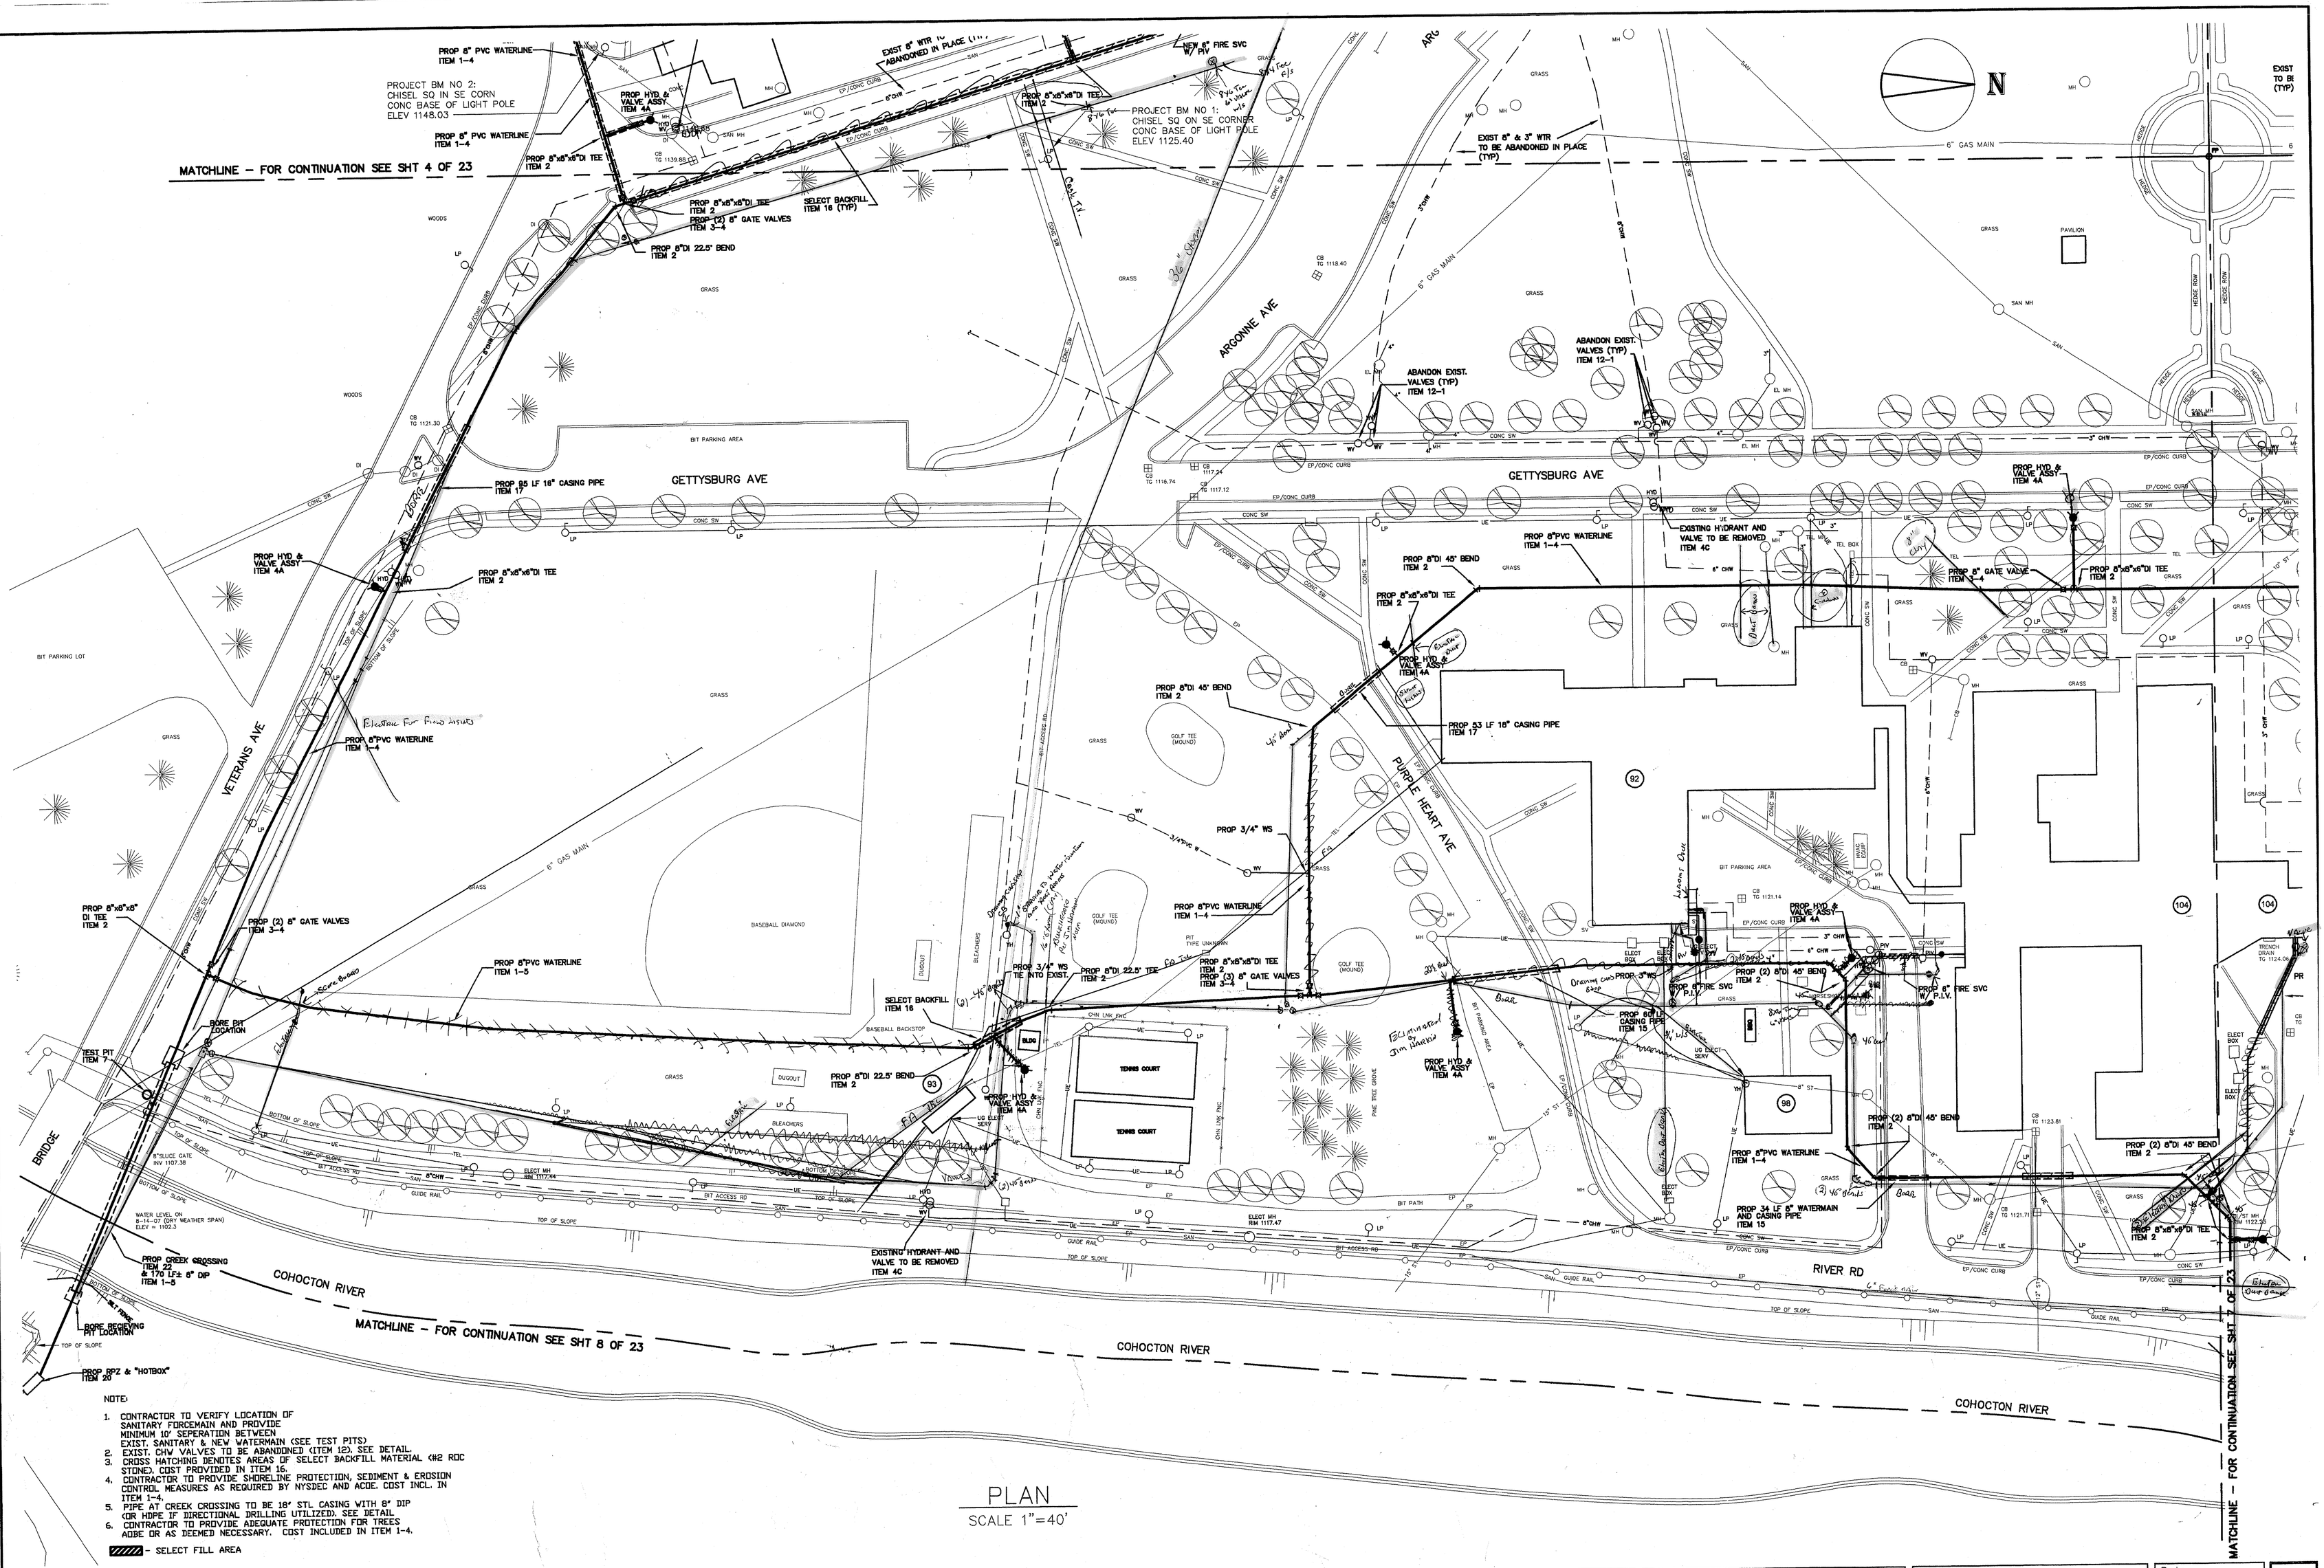

NOTE:

1. CONTRACTOR TO VERIFY LOCATION OF SANITARY FORCEMAIN AND PROVIDE MINIMUM 10' SEPERATION BETWEEN EXIST. SANITARY & NEW WATERMAIN (SEE TEST PITS)
2. EXIST. CHW VALVES TO BE ABANDONED (ITEM 12). SEE DETAIL.
3. CROSS HATCHING DENOTES AREAS OF SELECT BACKFILL MATERIAL (#2 RDC STONE). COST PROVIDED IN ITEM 16.
4. CONTRACTOR TO PROVIDE SHORELINE PROTECTION, SEDIMENT & EROSION CONTROL MEASURES AS REQUIRED BY NYSDEC AND ACOE. COST INCL. IN ITEM 1-4.
5. PIPE AT CREEK CROSSING TO BE 18" STL CASING WITH 8" DIP (OR HDPE IF DIRECTIONAL DRILLING UTILIZED. SEE DETAIL
6. CONTRACTOR TO PROVIDE ADEQUATE PROTECTION FOR TREES ADJACENT TO OR AS DEEMED NECESSARY. COST INCLUDED IN ITEM 1-4.

▨ - SELECT FILL AREA

PLAN

SCALE 1"=40'

IYER ENVIRONMENTAL GROUP, PLLC
44 Rolling Hills Drive
Orchard Park, New York 14127
Phone : (716) 662-4157 Fax : (716) 662-2118
e-mail : iegpllc@aol.com

Marquis Engineering, P.C.
3739 Seneca Street
West Seneca, New York 14224
Phone : (716) 677-9200 Fax : (716) 677-9201
e-mail : marquiseng@aol.com

ALL WORK TO BE IN ACCORDANCE WITH N.F.P.A., NATIONAL, STATE AND CITY CODES & O.S.H.A.

Approved: Infection Control Mgr. Date

Approved: Chief Security Date

Approved: A.F.G.E. Date

Approved: Interior Designer Date

Approved: Info. Sys. Date

Approved: Service Line Mgr. Date

Approved: Fire Chief Date

Approved: M&R Foreman Date

Approved: Industrial Hygienist Date

Approved: Careline Manager Date

Approved: Project Section Mgr. Date

Approved: Medical Center Director Date

Drawing Title: SOUTHEAST QUADRANT PLAN

Drawing File Number: 200637

Project Title: PROPOSED WATERLINE REPLACEMENT PROJECT

Building No. 00 | Checked KDM | Drawn DDP

Location: BATH, NEW YORK

Date: 02-06-08

Project No. 528A6-07-605

DRAWING NO. VAMC-528A6-1670 C-6

Dwg. 6 of 23

V.A.