DEMOLITION PLAN NOTES:

1. REMOVE EXISTING SANITARY MANHOLE.
2. REMOVE EXISTING SANITARY SEWER PIPE.
3. SAWCUT AND REMOVE ASPHALT.
4. SAWCUT AND REMOVE CURB.
5. ABANDON EXISTING PIPE IN-PLACE.
6. REMOVE EXISTING CONCRETE STAIRS.

SPECIAL NOTES:

1. ALL BUILDING SEWERS MUST BE MAINTAINED IN CONTINUOUS SERVICE DURING DEMOLITION AND RECONSTRUCTION OF SANITARY SEWER MAINS AND MANHOLES.
2. ALL EXISTING CONNECTIONS TO SANITARY SEWER MAINS AND MANHOLES SHALL BE RE-ESTABLISHED AS WORK PROGRESSES.

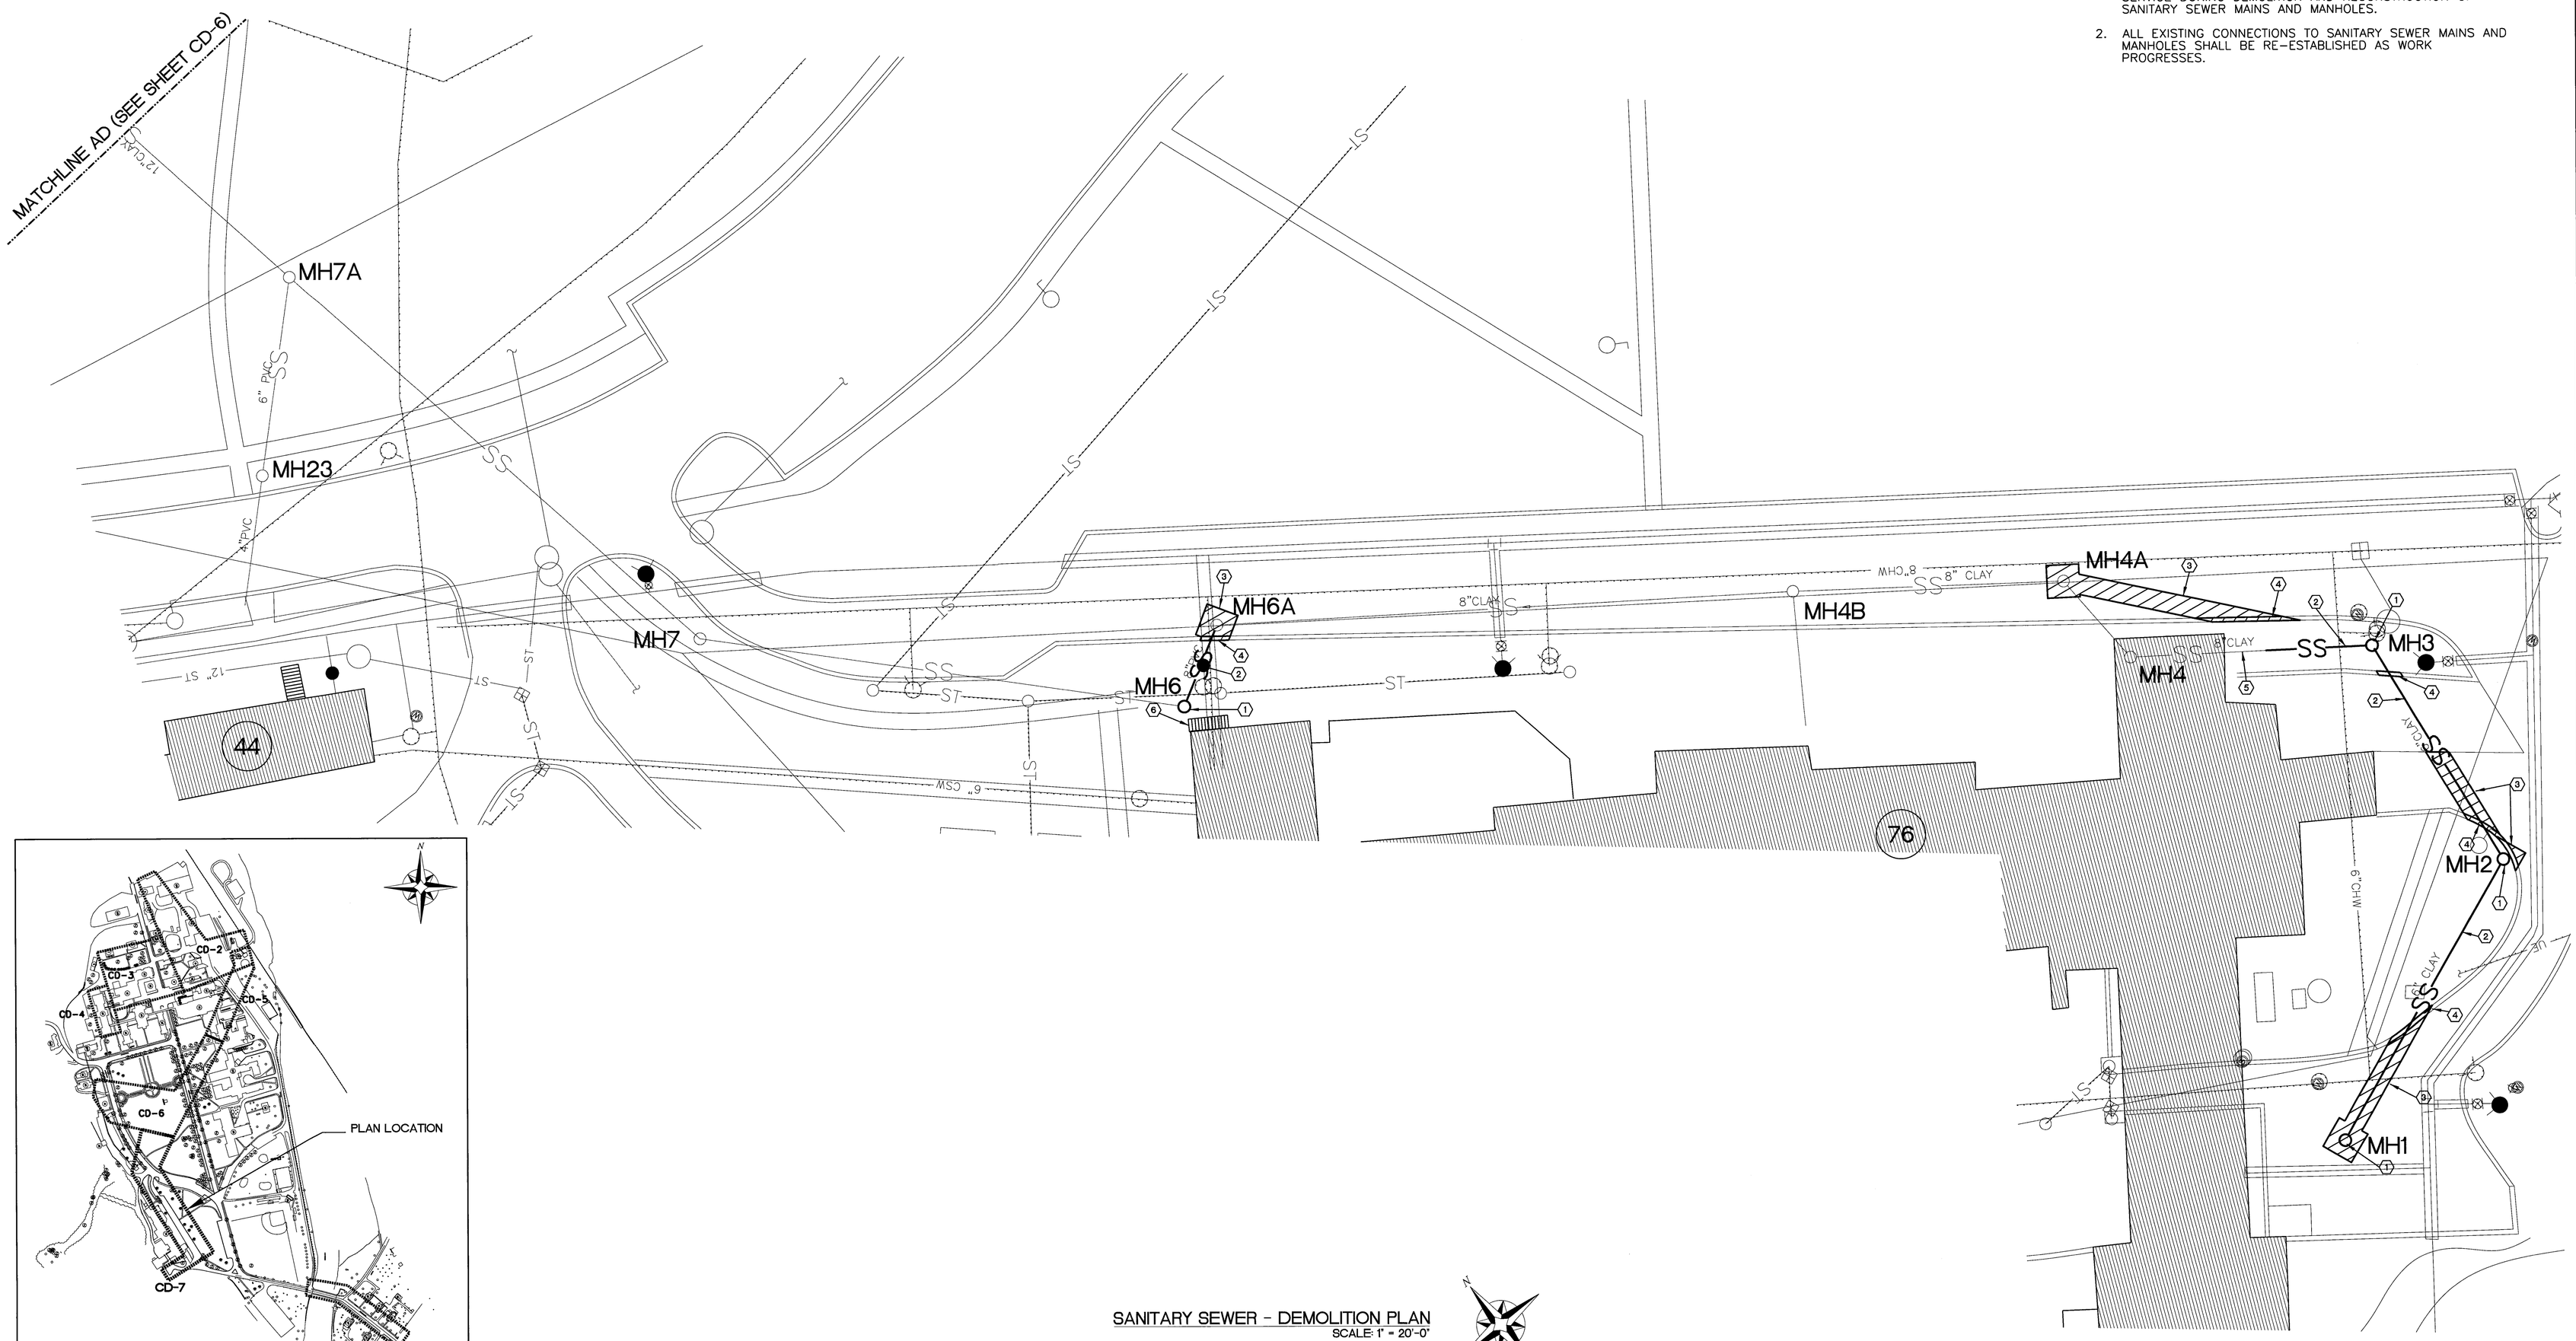

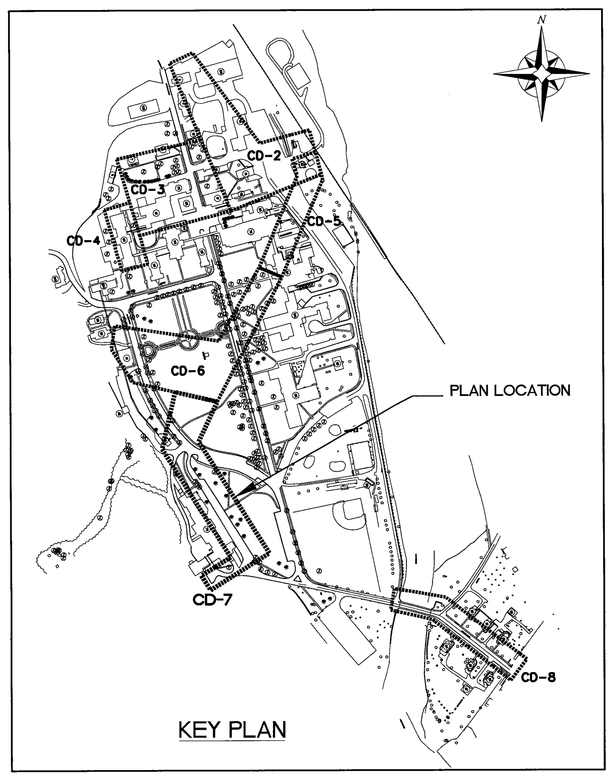

SANITARY SEWER - DEMOLITION PLAN
SCALE: 1" = 20'-0"

Revisions:	Date

CONSULTANTS:

ARCHITECT/ENGINEERS:

TOLMAN ENGINEERING, PLLC
3610 LAWSON ROAD
JAMESTOWN, NEW YORK 14701
PHONE: (716) 484 - 1366
FAX:(716) 484 - 1519
CONSULTING ENGINEERS

Drawing Title: SANITARY SEWER - DEMOLITION PLAN	Project Title: BATH SANITARY SEWER		Date: 02/29/2012
			Project No.: 528A6-11-609
Approved: Eng. Project Supervisor Date:	Building No.: N/A	Checked: BRP / Drawn: EHA/JLE	Drawing Number: VAMC-528A6-1728
Approved: Medical Center Director Date:	Location: BATH, NEW YORK		CD-7 Dwg. 19 of 47

Office of Construction and Facilities Management
Department of Veterans Affairs