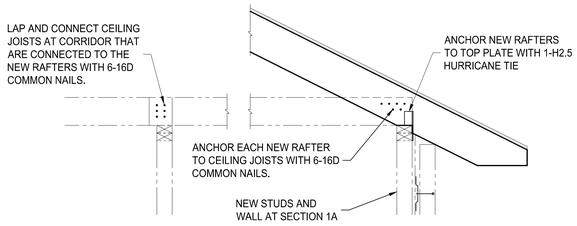

NEW ROOF

SECTION 1 | 1A — S-1 | S-3 | S-1 | S-3

SCALE: ¾"=1'-0"

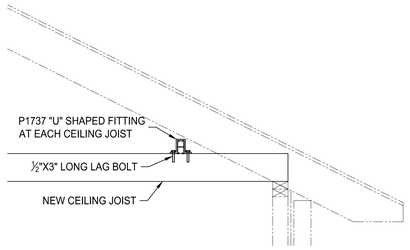

PATIENT LIFT UNISTRUT

SECTION 2 — S-1 | S-3

SCALE: ¾"=1'-0"

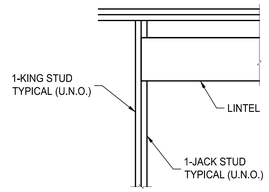

WOOD JAMB

DETAIL 3 — S-1 | S-3 | S-2

SCALE: ¾"=1'-0"

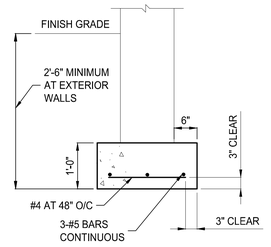

TYPICAL WALL FOOTING

DETAIL 4 — S-3 | S-3

SCALE: ¾"=1'-0"

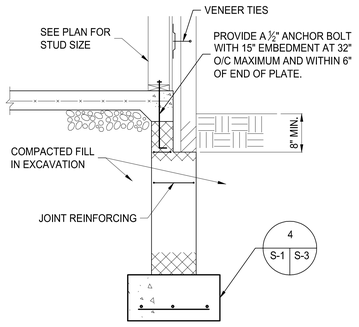

TYPICAL NEW WALL

SECTION 5 — S-3 | S-3

SCALE: ¾"=1'-0"

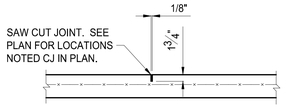

CONTRACTION JOINT

1. ALL SAWCUT JOINTS SHALL BE CUT WITHIN 1-4 HOURS OF THE COMPLETION OF THE SLAB FINISHING OPERATIONS USING THE "SOFT-CUT" METHOD.
2. CUT ALTERNATE WIRES AT CENTERLINE OF JOINT.

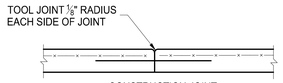

CONSTRUCTION JOINT

1. #4 X 2'-6" LONG DOWELS SPACED AT 2'-6" O/C. CENTER DOWELS AT JOINT CENTERLINE.
2. OMIT DOWELS WHEN CONSTRUCTION JOINTS OCCUR AT CONTROL JOINT.

TYPICAL SLAB ON GRADE JOINTS

DETAIL 6 — S-1 | S-3

SCALE: ¾"=1'-0"

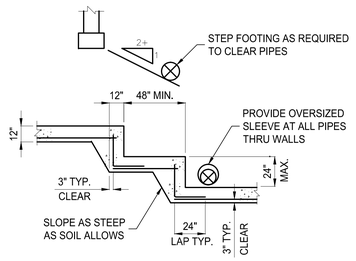

TYPICAL STEPPED FOOTING

DETAIL 7 — S-1 | S-3

SCALE: ¾"=1'-0"

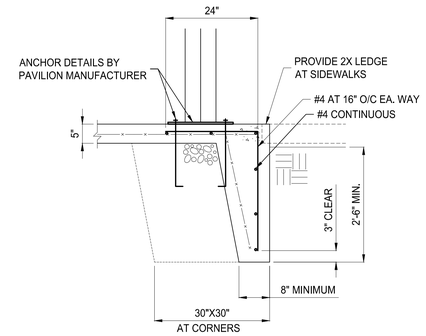

PRE-ENGINEERED EDUCATION PAVILION FOUNDATION

SECTION 8 — S-1 | S-3

SCALE: ¾"=1'-0"

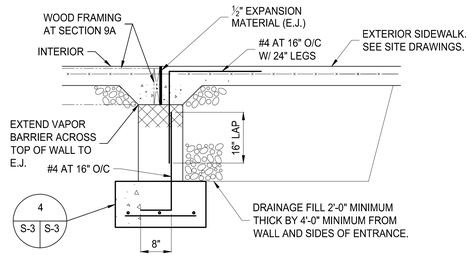

TYPICAL ENTRANCE

SECTION 9 | 9A — S-1 | S-3 | S-1 | S-3

SCALE: ¾"=1'-0"

FULLY SPRINKLERED

CONTRACT DOCUMENTS SUBMISSION

Additions:	Date:
Revisions:	

Consultants

BURDETTE KOEHLER MURPHY & ASSOCIATES, INC.
MECHANICAL / ELECTRICAL CONSULTING ENGINEERING
1423 CLARKVIEW ROAD, SUITE 500
BALTIMORE, MARYLAND 21209
410.323.0600 – FAX 410.377.2543

RICKERT ENGINEERING, INC.
STRUCTURAL ENGINEER
8813 WALTHAM WOODS RD. SUITE 310
BALTIMORE, MARYLAND 21234
410.663.5110 – FAX 410.663.5114

BUILDING COST CONSULTANTS
COST ESTIMATING
12917 – 30TH AVENUE
PLATTSMOUTH, NEBRASKA 68048
402.298.8260 – FAX 402.298.8290

Seal:

ARCHITECTURE
PLANNING
ENGINEERING

POLT DESIGN GROUP
1301 Enterprise Court, Suite 103-C 410.803.2141
Bel Air, Maryland 21014-1847 fax 410.838.1603
www.polt-design.com

Drawing Scale: AS NOTED	Drawing Title: DETAILS AND SECTIONS	Project Title: BUILDING 5 RENOVATION	Date: 6-15-2012
Drawing Start Date:	Approved: Associate Director for Operations:		Project No: 460-13-111
Drawing Finish Date:	Approved: Chief, Facilites Engineer:	Building No: 5 / Checked: KJR / Drawn: NJC	DRAWING NO: S-3
Drawing Approved:	Approved: Director, Medical Center:	Location: VAMHCS MEDICAL CENTER WILMINGTON, DELAWARE	Dwg. 24 Of 67

DEPARTMENT OF VETERANS AFFAIRS