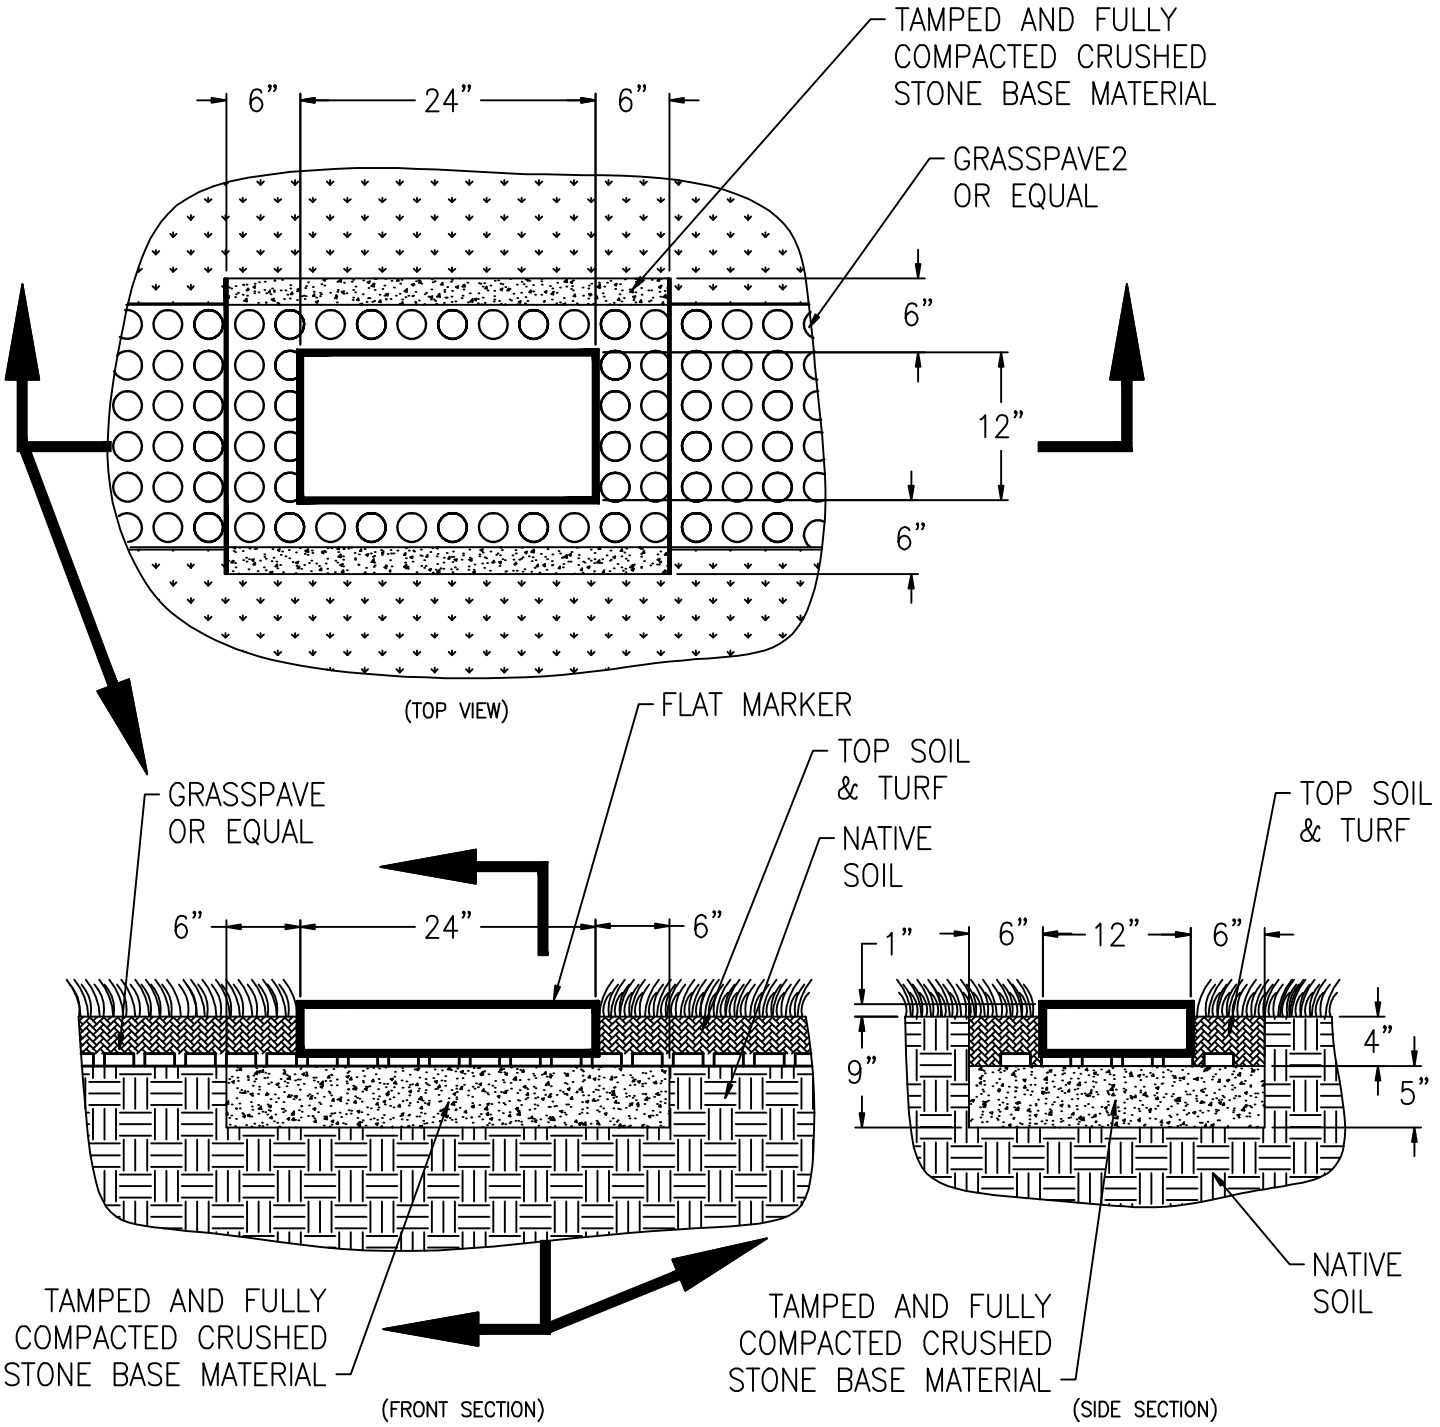

FLAT MARKER INSTALLATION DETAILS