NOTES

1. REFER TO SPECIFICATION SECTION 010000 FOR REQUIREMENTS REGARDING PRE-CONSTRUCTION INVESTIGATION PRIOR TO COMMENCEMENT OF WORK.

KEYED NOTES

(1) CORRECT GYP. BOARD DEFICIENCIES TO ACHIEVE THE 20 MINUTE SMOKE RESISTIBLE RATING OF THE EXISTING WALL IN ROOM GA09 TO MEET NFPA101-19.3.6.2.4. IN ADDITION, CORRECT AND FIRESTOP ALL PENETRATIONS TO MEET THESE CODE REQUIREMENTS.

(2) CORRECT GYPSUM BOARD DEFICIENCIES TO ACHIEVE 20 MINUTE SMOKE RESISTIBLE RATING OF THE EXISTING WALL IN ROOM GA04 TO MEET NFPA101-19.3.6.2.4. IN ADDITION, CORRECT AND FIRESTOP ALL PENETRATIONS TO MEET THESE CODE REQUIREMENTS.

LEGEND

AREA APPLIED TO THIS PORTION OF PROJECT

F1 PARTIAL FLOOR PLAN
1/16" = 1'-0"

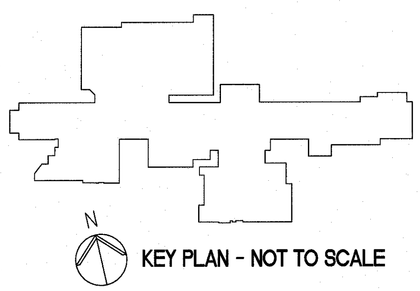

KEY PLAN - NOT TO SCALE

FULLY SPRINKLERED
BID DOCUMENTS
FOR CONSTRUCTION

Revisions:	Date

ARCHITECT/ENGINEERS:

PARADIGM
ENGINEERS AND CONSTRUCTORS
200 Envoy Circle #201, Louisville KY 40299 - PH: 502.339.8511 - www.paradigmusa.com

12 Dec 2013
STATE OF KENTUCKY
BLAINE CAMIEL VAN GANSBEKE
24,789
LICENSED PROFESSIONAL ENGINEER

Drawing Title: FIRE BARRIER PLAN - GROUND FLOOR BUILDING 1 EAST

Approved Project Director

Project Title: FIRE SAFETY UPGRADES

Location: GEORGE E WAHLEN VAMC
500 FOOTHILL DR. SALT LAKE CITY, UT

Date: 12-13-2013 | Checked: KLP | Drawn: JDM

Project Number: 259-13-C-0245

Building Number: 1

Drawing Number: 1.AE100

Office of Construction and Facilities Management

Department of Veterans Affairs

VA FORM 08-6231