KEY NOTES

1. HAND SINK
2. TOILET
3. UTILITY SINK
4. EXISTING SINK TO BE RELOCATED
5. ELECTRIC WATER COOLER
6. FURNITURE/ MILLWORK OFOI
7. MILLWORK (BASE AND UPPER CABINETS) CFCI
8. LINE OF SKYLIGHT INFILL
9. FLUSHABLE RIM CLINICAL SINK
10. INFILL EXISTING WINDOW WITH CONSTRUCTION TO MATCH AND ALIGN WITH EXISTING ON BOTH SIDES.
11. NEW VINYL SHEET FLOOR AND NEW COVED BASE.

THIRD FLOOR KEY PLAN

N.T.S.

SYMBOL LEGEND

- AREA OUTSIDE OF WORK SCOPE
- AREAS BEING MODIFIED. 5,185 S.F.
  NEW CONSTRUCTION AREA 4,617 S.F.
- 300 — NEW DOOR, SEE SHEET A800 FOR DOOR SCHEDULE.
- X — NEW WINDOW, SEE SHEET A800 FOR WINDOW SCHEDULE.
- 00 — PARTITION KEY, SEE SCHEDULE ON SHEET A005.
- C.R. — CARD READER
- F.E.C. — FIRE EXTINGUISHER CABINET

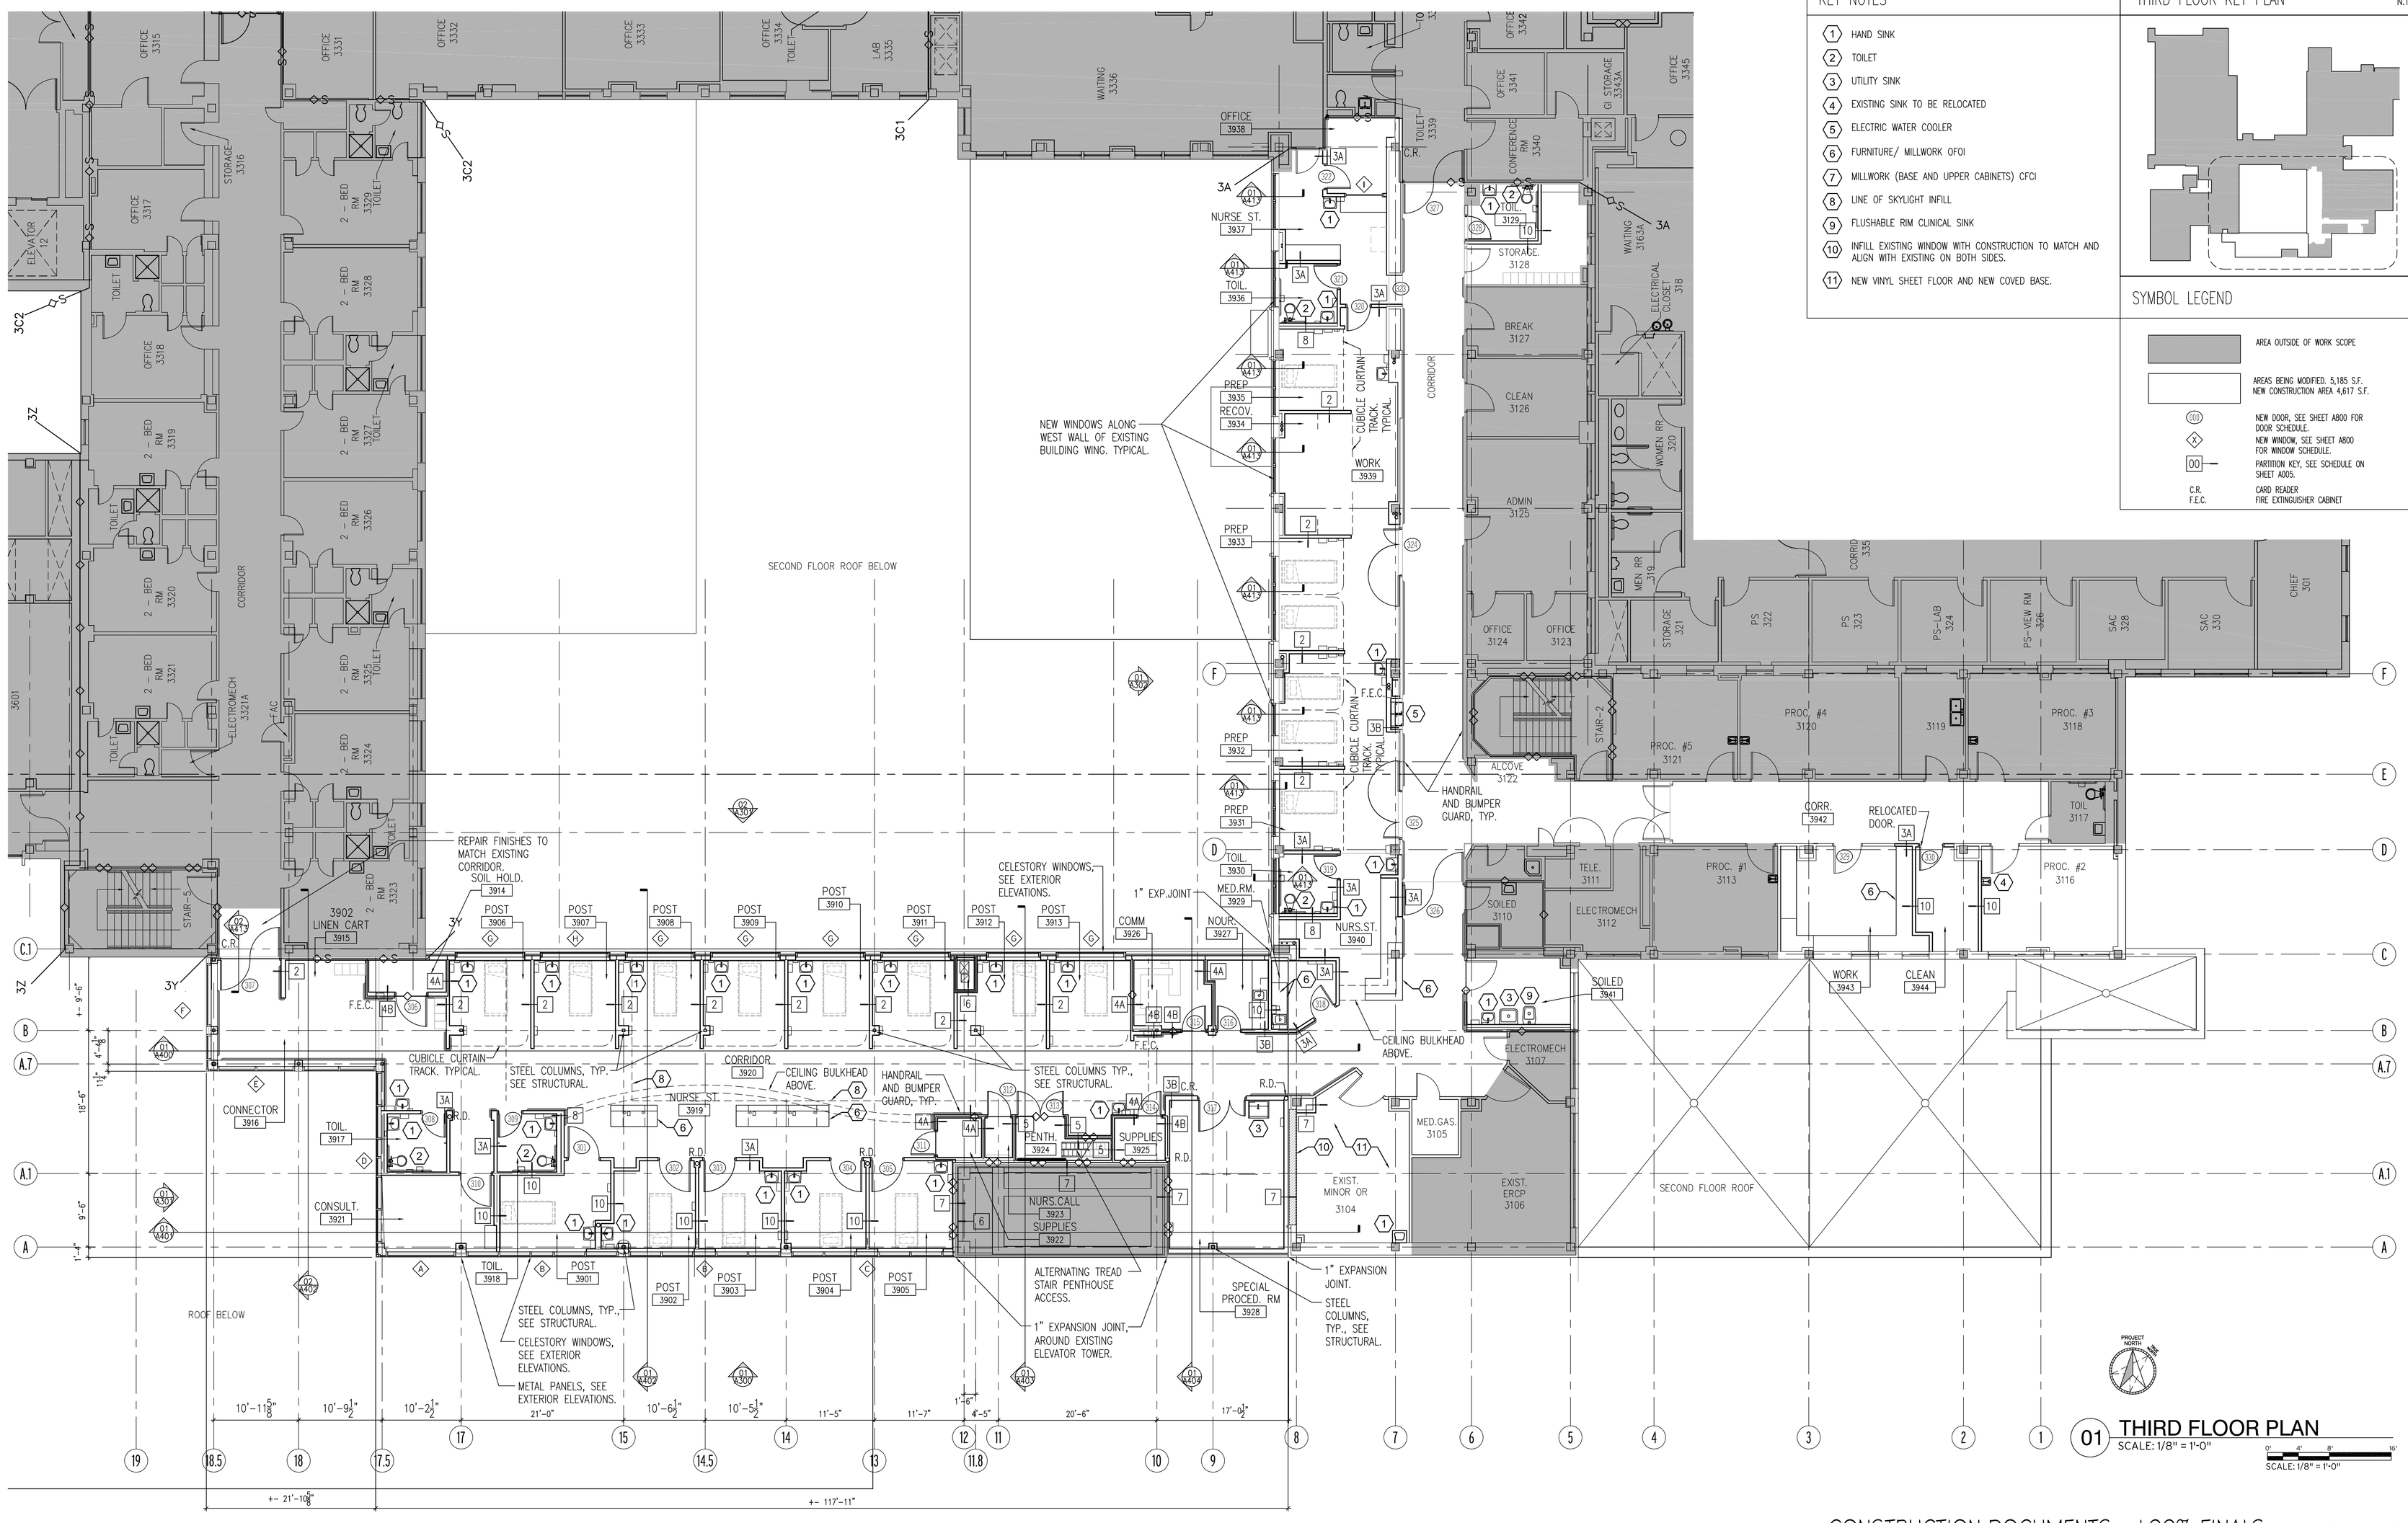

01 THIRD FLOOR PLAN

SCALE: 1/8" = 1'-0"

SCALE: 1/8" = 1'-0"

CONSTRUCTION DOCUMENTS - 100% FINALS FULLY SPRINKLERED

Revisions	Date

CONSULTING ENGINEERS:

LBYD, Inc.
Civil and Structural Engineers
716 South 30th Street
Birmingham, AL 35233
Main (205) 251-4500
Fax (205) 324-4181
© copyright 2012

SSOE, Inc.
3504 7th Avenue South
Birmingham, AL 35222
T 205-353-2373
Project # 012-01051.00

STATE OF ALABAMA — Everett Hutcher 1620 — Registered Architect

ARCHITECT:

CMH Architects, Inc.
1800 International Park Drive, Suite 300
Birmingham, AL 35243
(205)969-2696 - TEL
(205)969-3930 - FAX
www.cmharch.com
Copyright © 2011 CMH Architects, Inc.

PROJECT MANAGEMENT:

WALKER AND MOORE INTERIOR DESIGN PROJECT MANAGEMENT
1100 Laurel Lane Montgomery, Alabama 36106 Telephone: 334.380.4599 Facsimile: 334.264.5585

Drawing Title: THIRD FLOOR PLAN	Project Title: A/E AMBULATORY SURGERY IMPROVEMENTS
Approved Project Director: James Zellander	Location: VAMC - Birmingham, Alabama
	Date: 5/23/2014 · Checked: bea · Drawn: bea
Project Number: 521-328	Building Number: 0000000000
Drawing Number: A203	Dwg. 029 of 124

Office of Construction and Facilities Management
Department of Veterans Affairs

PLOT DATE: 5/13/2014 11:17 AM P:\984 VA Ambulatory Surgery Improvements\DWGS\984.00_VAMC-BHM-A203-THIRD FLOOR PLAN.dwg

VA FORM 08-6231