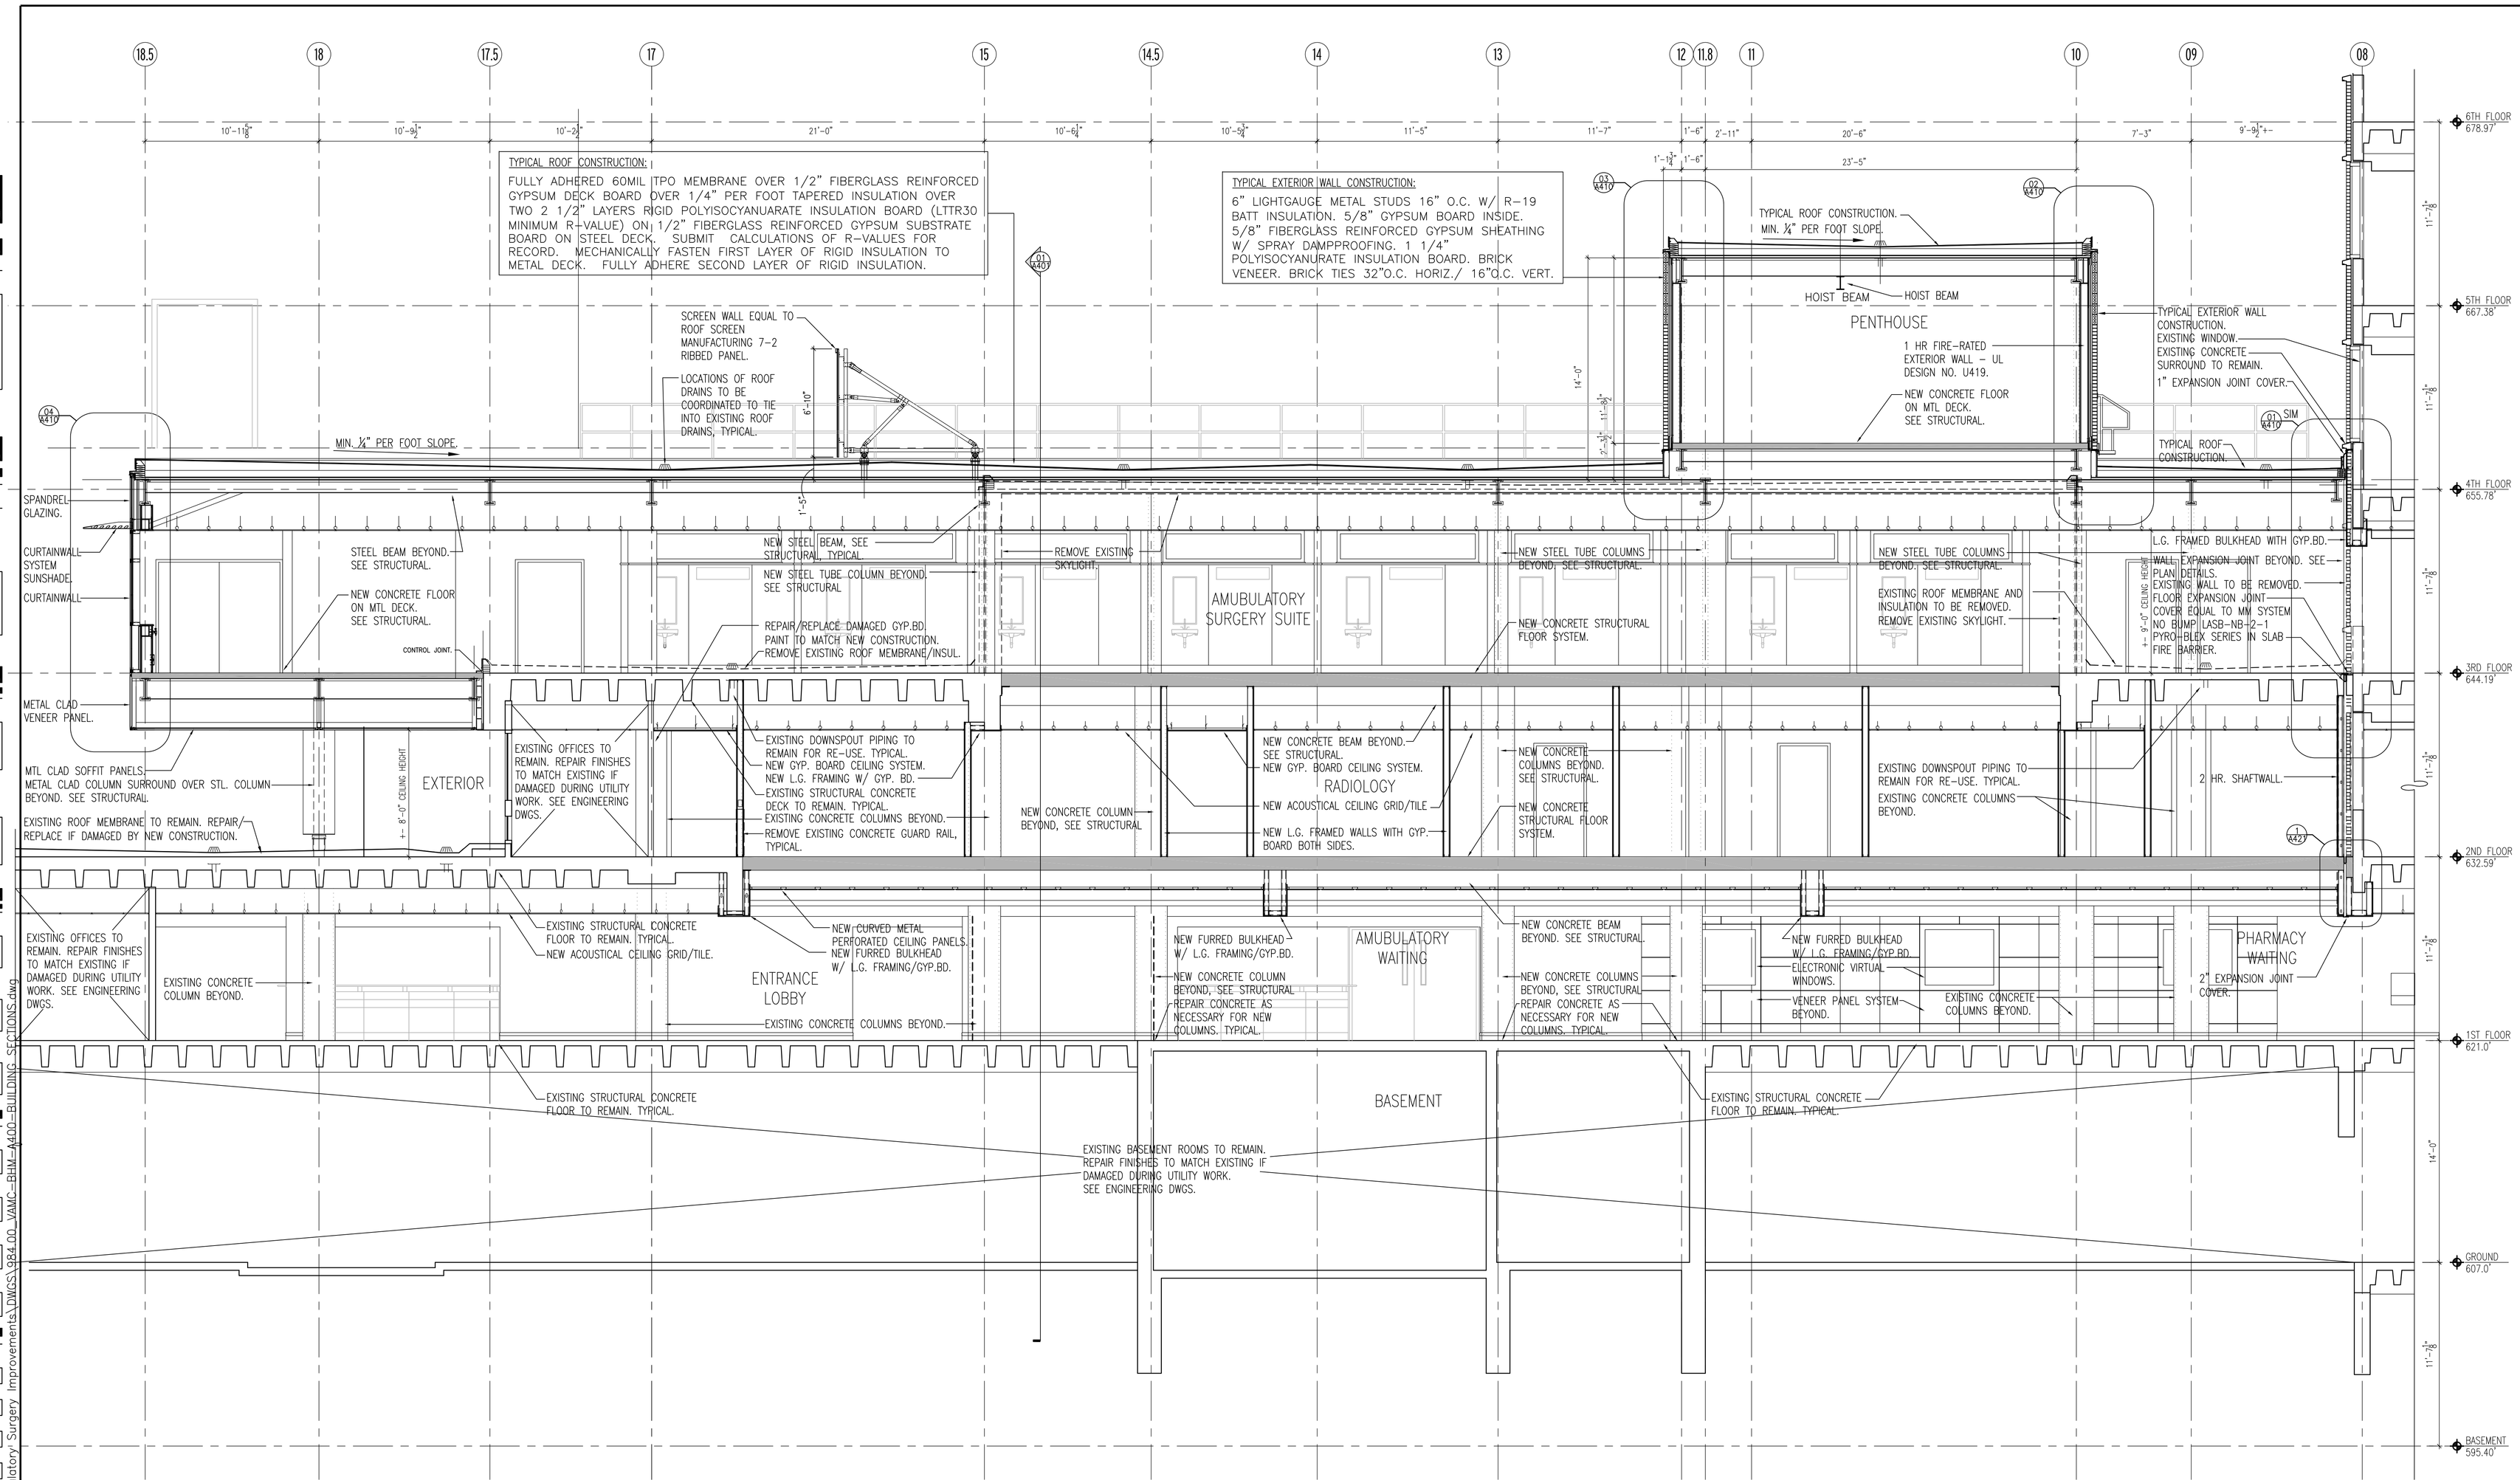

01 BUILDING SECTION

SCALE: 1/4" = 1'-0"

0' 4' 8' 16'

SCALE: 1/4" = 1'-0"

CONSTRUCTION DOCUMENTS - 100% FINALS FULLY SPRINKLERED

Revisions:	Date

CONSULTING ENGINEERS:

LBYD, Inc.
Civil and Structural Engineers
716 South 30th Street
Birmingham, AL 35233
Main (205) 251-4500
Fax (205) 324-4181
LBYD © copyright 2012

SSOE, Inc.
3504 7th Avenue South
Birmingham, AL 35222
T 205-353-2373
Project # 012-01051.00

STATE OF ALABAMA
Everett Hatcher
1620
Registered Architect

ARCHITECT:

CMH Architects, Inc.
1800 International Park Drive, Suite 300
Birmingham, AL 35243
(205)969-2696 - TEL
(205)969-3930 - FAX
www.cmharch.com
Copyright © 2011 CMH Architects, Inc.

PROJECT MANAGEMENT:

WALKER AND MOORE INTERIOR DESIGN PROJECT MANAGEMENT
1100 Laurel Lane Montgomery, Alabama 36106 Telephone: 334.380.4599 Facsimile: 334.264.5585

Drawing Title: BUILDING SECTIONS
Approved Project Director: James Zellander
Project Title: A/E AMBULATORY SURGERY IMPROVEMENTS
Location: VAMC - Birmingham, Alabama
Date: 5/23/2014
Checked: bea
Drawn: bea
Project Number: 521-328
Building Number: 0000000000
Drawing Number: A400
Dwg. 045 of 124

Office of Construction and Facilities Management
Department of Veterans Affairs

VA FORM 08-6231

PLOT DATE: 5/13/2014 1:45 PM P:\984 VA Ambulatory Surgery Improvements\DWGS\984.00_VAMC_BHM_A400_BUILDING SECTIONS.dwg