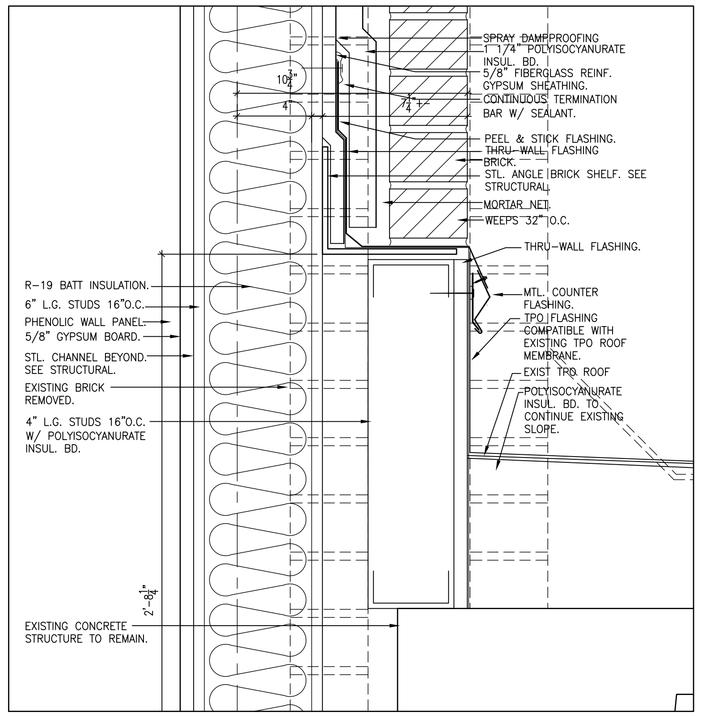

SCALE: 3" = 1'-0" — 16 DETAIL SCALE: 3" = 1'-0"

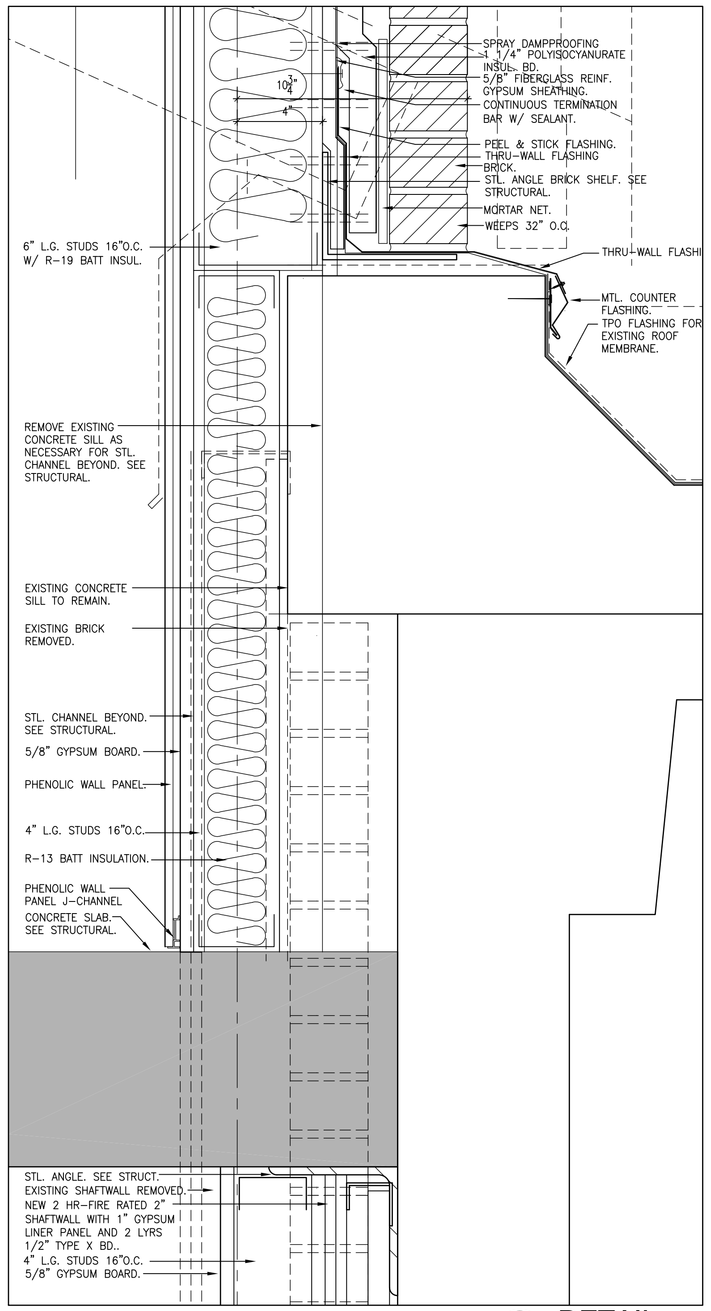

SCALE: 3" = 1'-0" — 15 DETAIL SCALE: 3" = 1'-0"

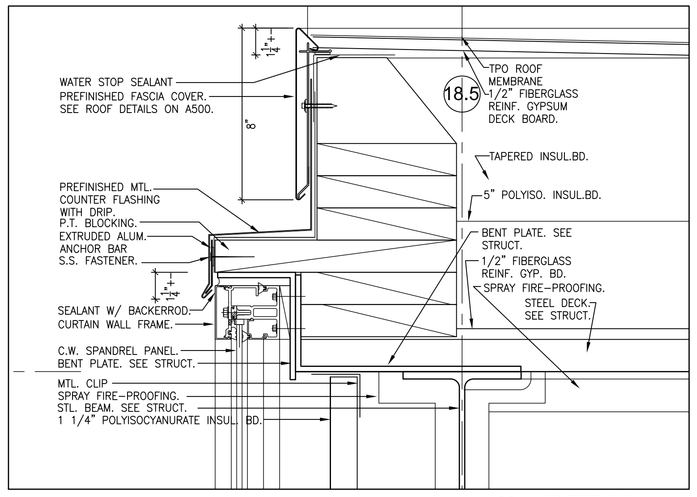

SCALE: 3" = 1'-0" — 14 DETAIL SCALE: 3" = 1'-0"

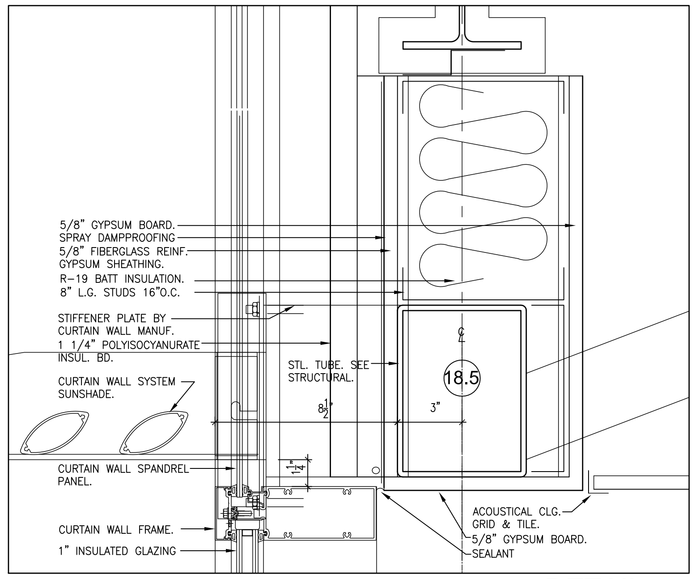

SCALE: 3" = 1'-0" — 13 DETAIL SCALE: 3" = 1'-0"

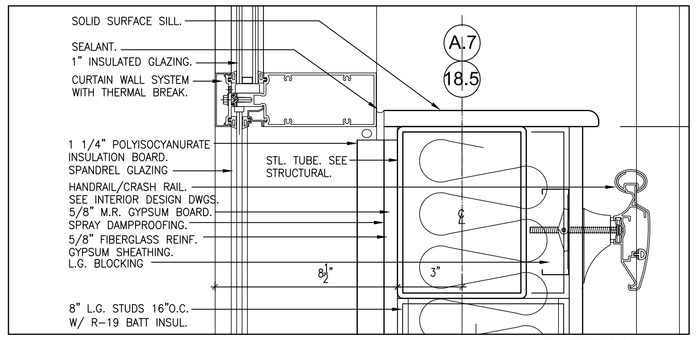

SCALE: 3" = 1'-0" — 12 DETAIL SCALE: 3" = 1'-0"

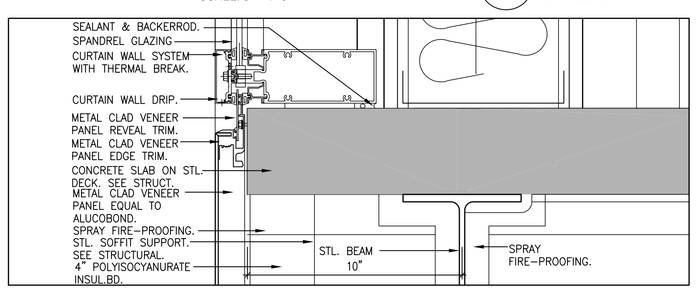

SCALE: 3" = 1'-0" — 11 DETAIL SCALE: 3" = 1'-0"

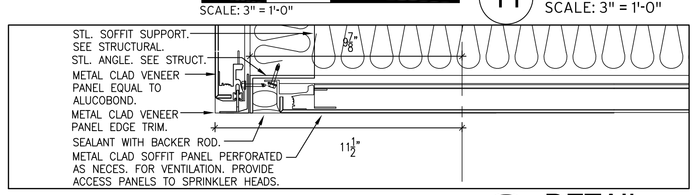

SCALE: 3" = 1'-0" — 10 DETAIL SCALE: 3" = 1'-0"

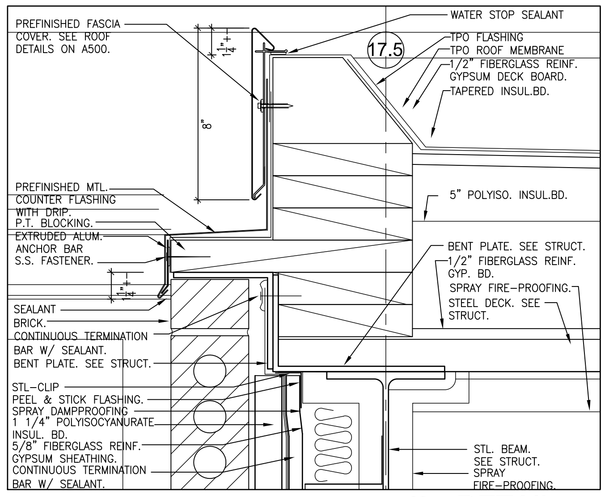

SCALE: 3" = 1'-0" — 09 DETAIL SCALE: 3" = 1'-0"

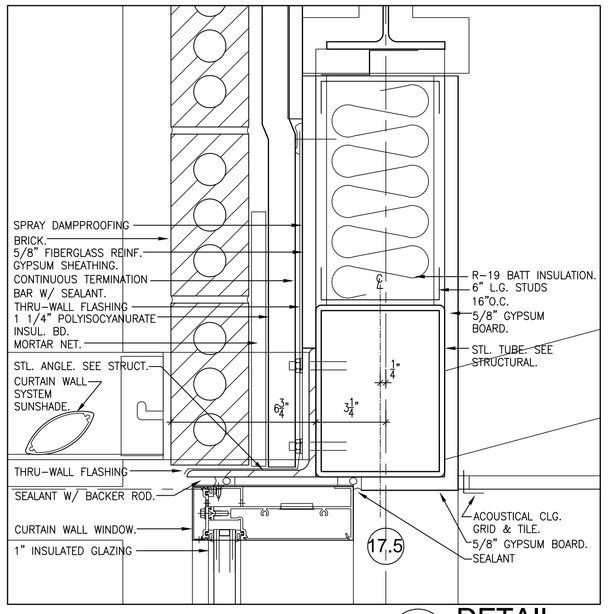

SCALE: 3" = 1'-0" — 08 DETAIL SCALE: 3" = 1'-0"

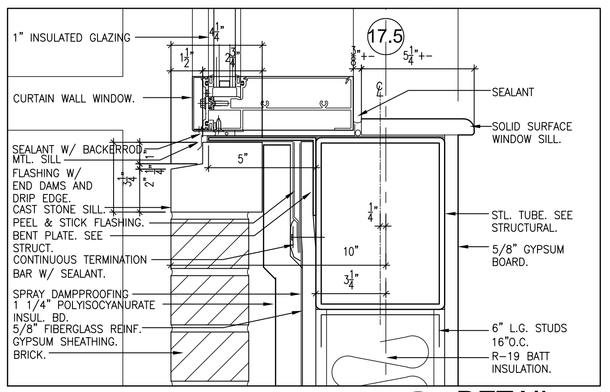

SCALE: 3" = 1'-0" — 07 DETAIL SCALE: 3" = 1'-0"

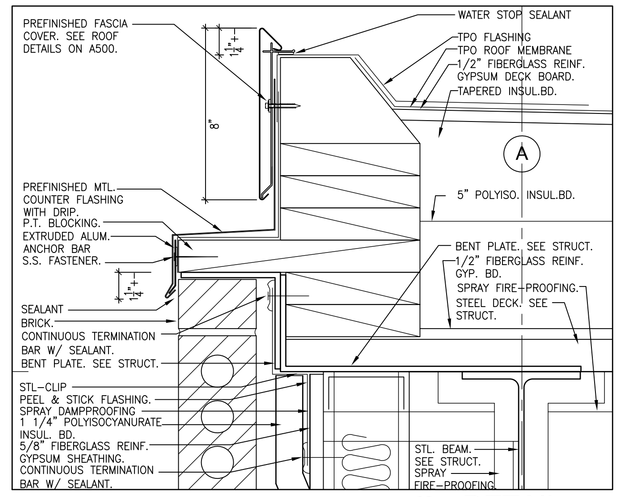

SCALE: 3" = 1'-0" — 06 DETAIL SCALE: 3" = 1'-0"

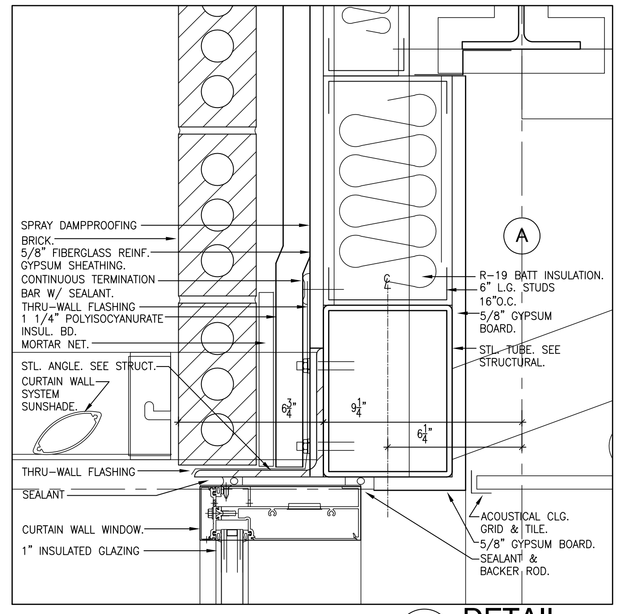

SCALE: 3" = 1'-0" — 05 DETAIL SCALE: 3" = 1'-0"

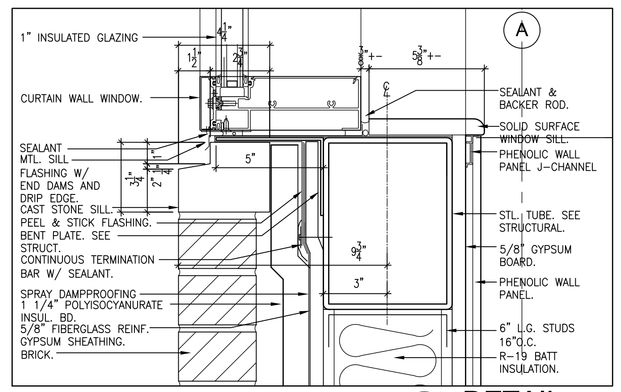

SCALE: 3" = 1'-0" — 04 DETAIL SCALE: 3" = 1'-0"

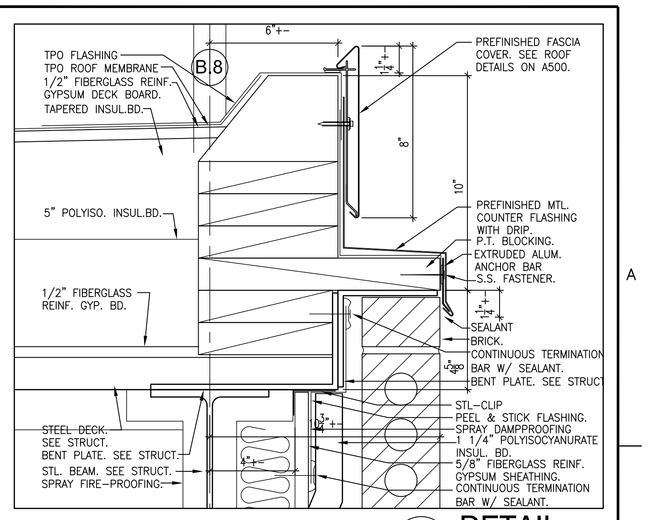

SCALE: 3" = 1'-0" — 03 DETAIL SCALE: 3" = 1'-0"

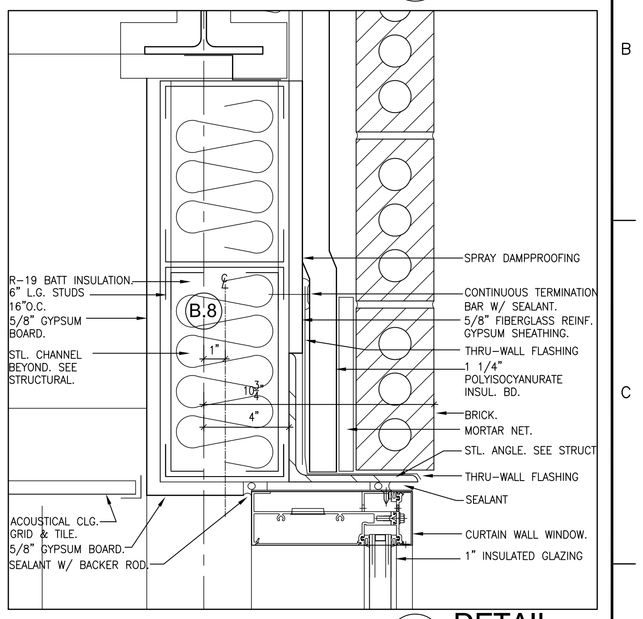

SCALE: 3" = 1'-0" — 02 DETAIL SCALE: 3" = 1'-0"

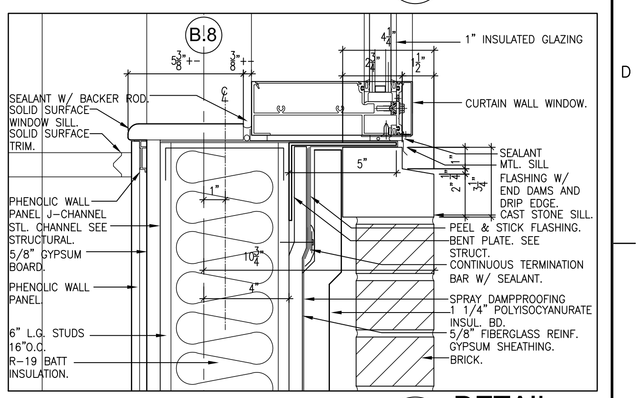

SCALE: 3" = 1'-0" — 01 DETAIL SCALE: 3" = 1'-0"

NOTE:
PROVIDE BACKER RODS BEHIND SEALANT AS REQUIRED. TYPICAL.

CONSTRUCTION DOCUMENTS - 100% FINALS FULLY SPRINKLERED

Revisions	Date

CONSULTING ENGINEERS:

LBYD, Inc.
Civil and Structural Engineers
716 South 30th Street
Birmingham, AL 35233
Main (205) 251-4500
Fax (205) 324-4181
LBYD © copyright 2012

ssoe
SSOE, Inc.
3504 7th Avenue South
Birmingham, AL 35222
T 205-353-2373
Project # 012-01051.00

STATE OF ALABAMA — Everett Hatcher 1620 — Registered Architect

ARCHITECT:

CMH Architects, Inc.
1800 International Park Drive, Suite 300
Birmingham, AL 35243
(205)969-2696 - TEL
(205)969-3930 - FAX
www.cmharch.com
Copyright © 2011 CMH Architects, Inc.

PROJECT MANAGEMENT:

WALKER AND MOORE INTERIOR DESIGN PROJECT MANAGEMENT
1100 Laurel Lane Montgomery, Alabama 36106 Telephone: 334.380.4599 Facsimile: 334.264.5585

Drawing Title	ENLARGED DETAIL SECTIONS
Approved Project Director	James Zellander
Project Title	A/E AMBULATORY SURGERY IMPROVEMENTS
Location	VAMC - Birmingham, Alabama
Date	5/23/2014
Checked	bea
Drawn	bea
Project Number	521-328
Building Number	0000000000
Drawing Number	A420
Dwg.	054 of 124

Office of Construction and Facilities Management
Department of Veterans Affairs

VA FORM 08-6231

PLOT DATE: 5/13/2014 2:14 PM P:\984 VA Ambulatory Surgery Improvements\DWGS\984.00_VAMC-BHM-A420-ENLARGED DETAIL SECTIONS.dwg