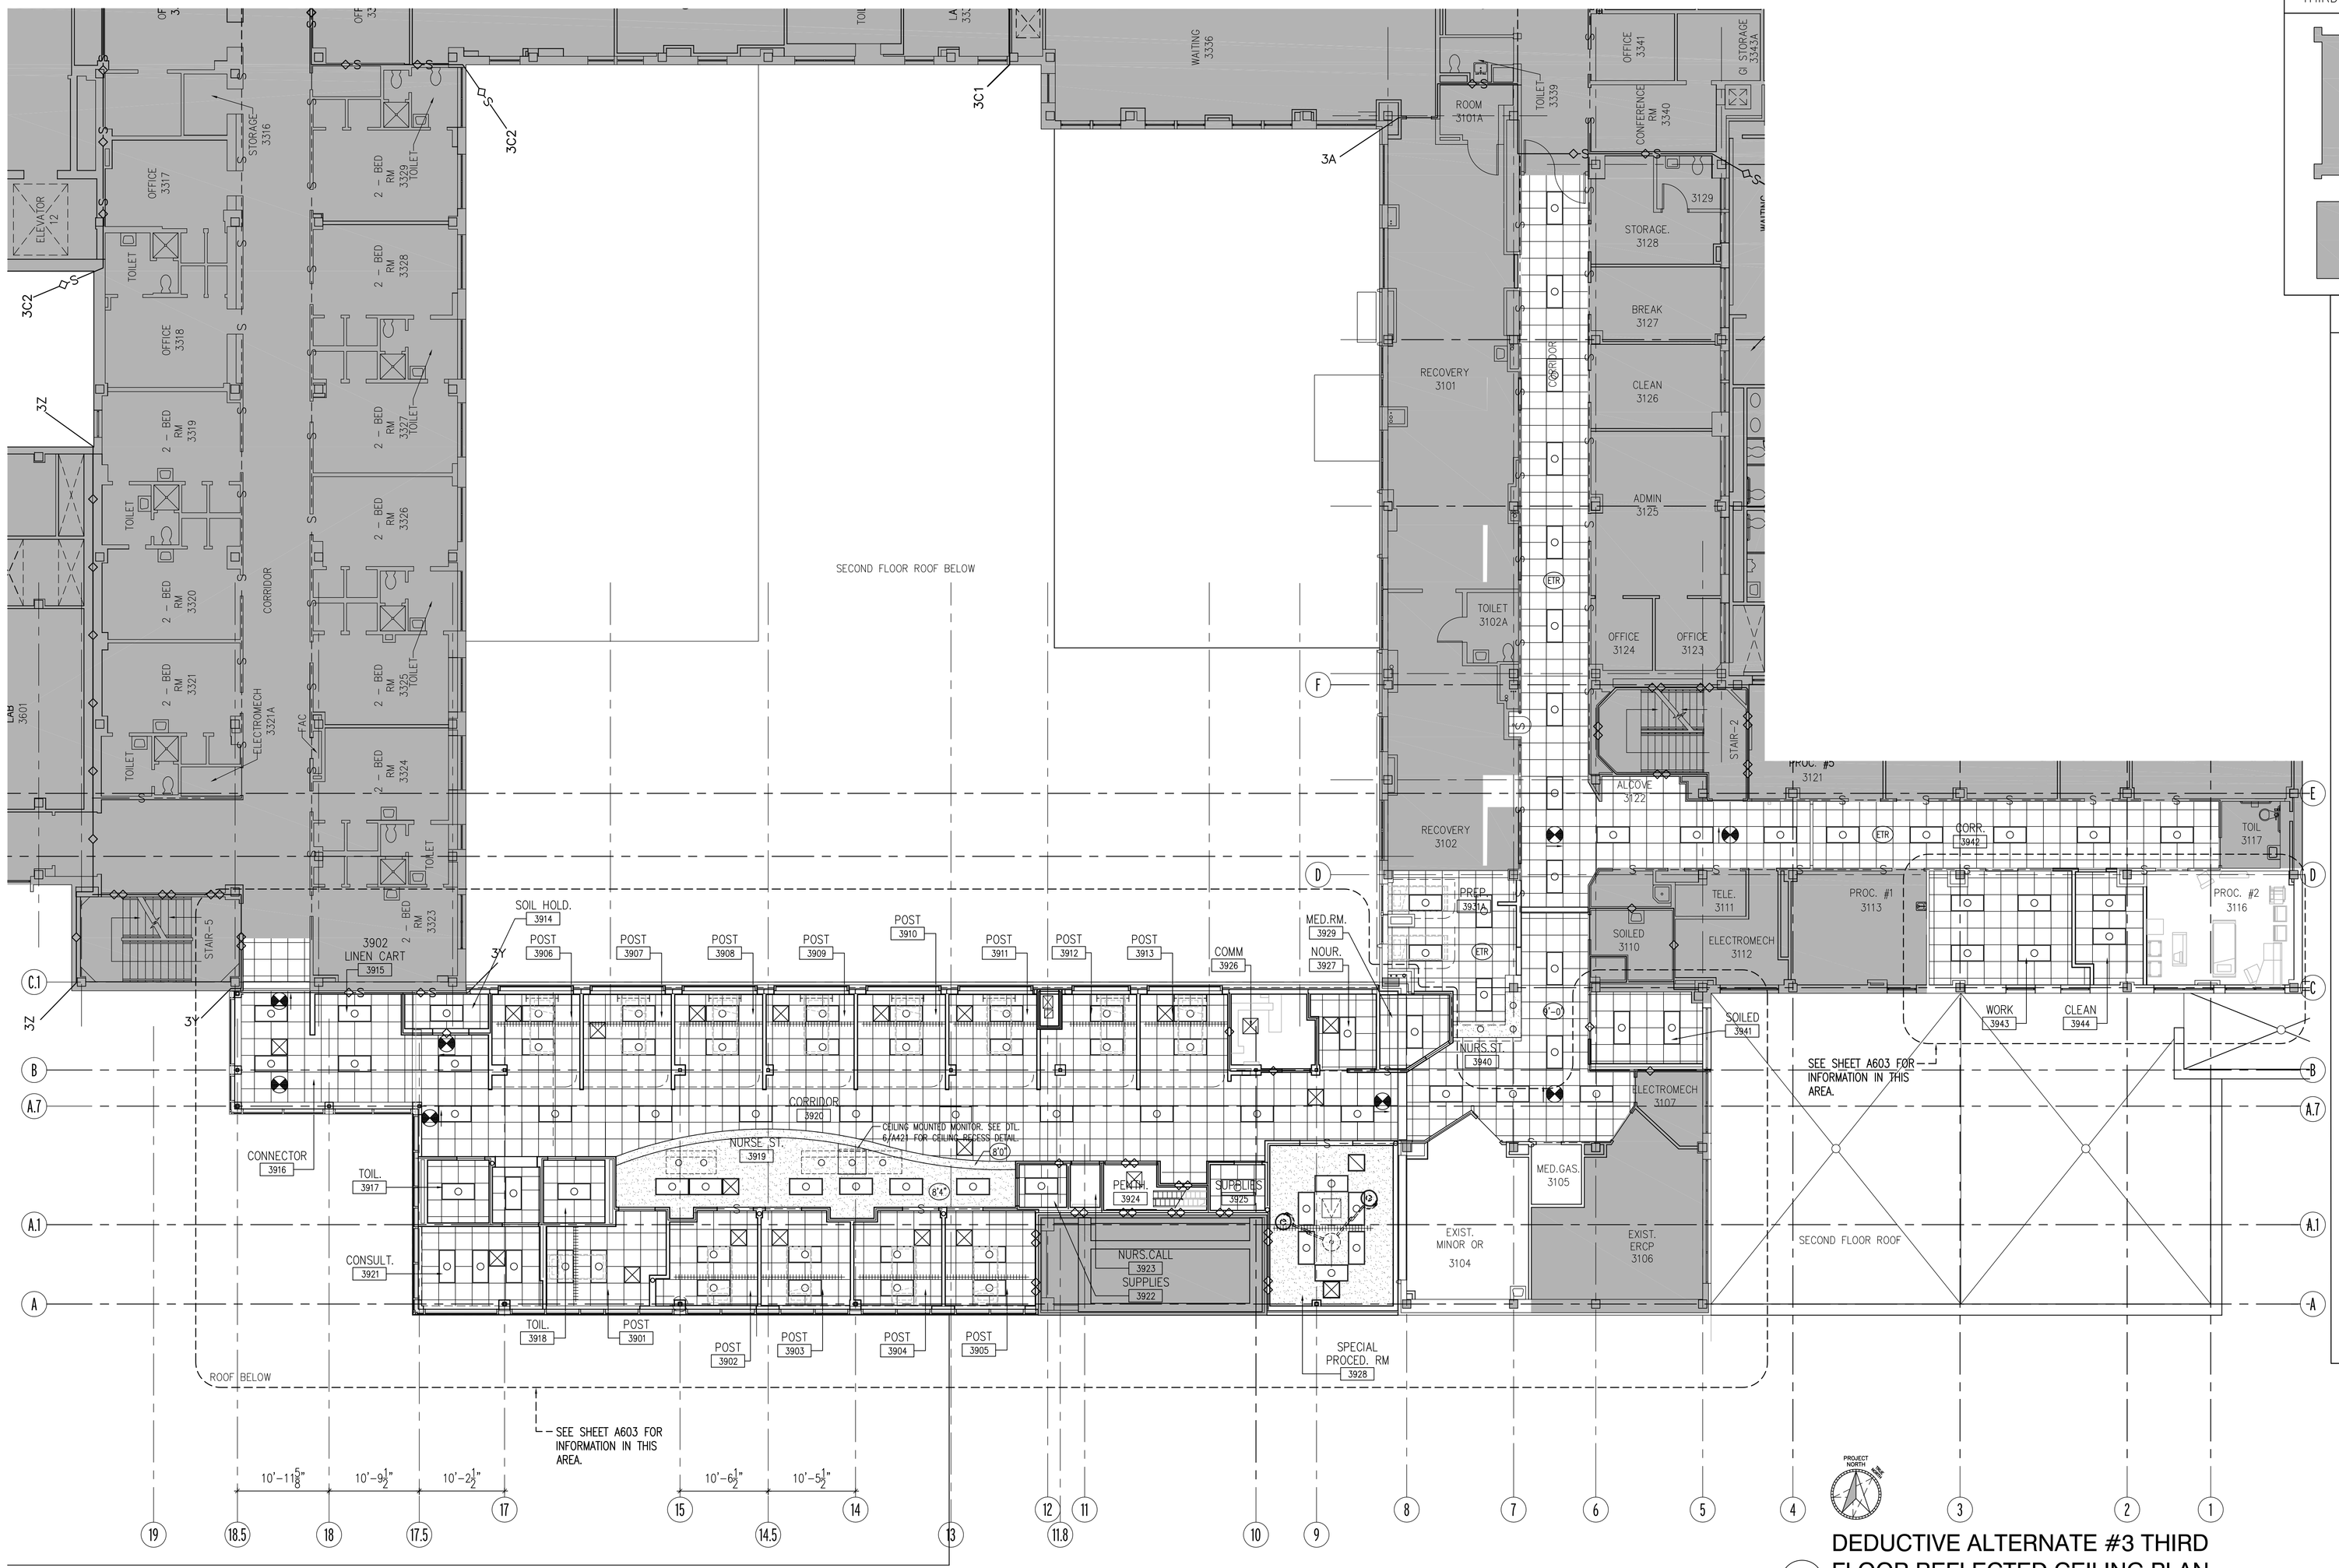

THIRD FLOOR KEY PLAN

N.T.S.

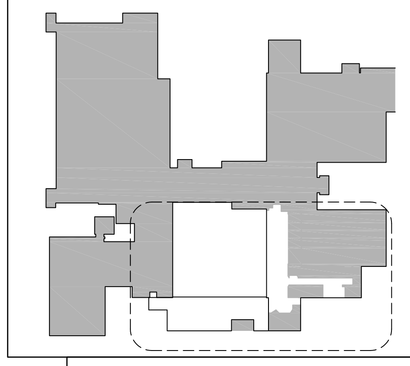

CEILING LEGEND

- OUTSIDE OF SCOPE OF WORK
- EXISTING GYPSUM BOARD CEILING TO BE REPAINTED
- EXISTING EXPOSED CONCRETE TO BE REPAINTED
- NEW 2'X2' LAY-IN CEILING
- NO CEILING WORK THIS AREA
- NEW ARCHED PREFORATED CEILING PANEL SYSTEM.
- NEW 2'X4' FLOURESCENT FIXTURE
- NEW 2'X2' FLOURESCENT FIXTURE
- NEW SURFACE MOUNT CEILING FIXTURE
- NEW STRIP COVE LIGHT.
- NEW WALL MOUNTED OVERBED FIXTURE (SWITCHED AT WALL, SEE INTERIOR ELEVATIONS)
- DIMMABLE NEW RECESSED DOWN LIGHT
- NEW EXIT SIGN
- EXP. EXPOSED CEILING
- XX' INDICATES CEILING HEIGHT
- ETR EXISTING CEILING HEIGHT TO REMAIN/ MATCH EXISTING CEILING HIEGHT
- NEW PREFINISHED METAL ACCESS PANEL
- MECHANICAL SUPPLY, FIELD VERIFY LOCATIONS.
- MECHANICAL RETURN, FIELD VERIFY LOCATIONS.
- EXISTING FIXTURE, FIELD VERIFY LOCATIONS.
- NEW CUBICLE CURTAIN TRACK
- NEW PATIENT LIFT TRACK(S)
- O.R. LIGHT

01 DEDUCTIVE ALTERNATE #3 THIRD FLOOR REFLECTED CEILING PLAN

SCALE: 1/8" = 1'-0"

0' 4' 8' 16'

SCALE: 1/8" = 1'-0"

CONSTRUCTION DOCUMENTS - 100% FINALS FULLY SPRINKLERED

Revisions	Date

CONSULTING ENGINEERS:

LBYD, Inc.
Civil and Structural Engineers
716 South 30th Street
Birmingham, AL 35233
Main (205) 251-4500
Fax (205) 324-4181
LBYD © copyright 2012

SSOE, Inc.
3504 7th Avenue South
Birmingham, AL 35222
T 205-353-2373
Project # 012-01051.00

STATE OF ALABAMA Everett Hatcher 1620 Registered Architect

ARCHITECT:

CMH Architects, Inc.
1800 International Park Drive, Suite 300
Birmingham, AL 35243
(205)969-2696 - TEL
(205)969-3930 - FAX
www.cmharch.com
Copyright © 2011 CMH Architects, Inc.

PROJECT MANAGEMENT:

WALKER AND MOORE INTERIOR DESIGN PROJECT MANAGEMENT
1100 Laurel Lane Montgomery, Alabama 36106 Telephone: 334.380.4599 Facsimile: 334.264.5585

Drawing Title	DEDUCTIVE ALTERNATE THIRD FLOOR REFLECTED CEILING PLAN
Approved Project Director	James Zellander
Project Title	A/E AMBULATORY SURGERY IMPROVEMENTS
Location	VAMC - Birmingham, Alabama
Date	5/23/2014
Checked	bea
Drawn	bea
Project Number	521-328
Building Number	0000000000
Drawing Number	A603A
Dwg.	061 of 124

Office of Construction and Facilities Management
Department of Veterans Affairs

PLOT DATE: 5/13/2014 2:42 PM P:\984 VA Ambulatory Surgery Improvements\DWGS\984.00_VAMC-BHM-A603A-THIRD FLOOR RCP.dwg

VA FORM 08-6231