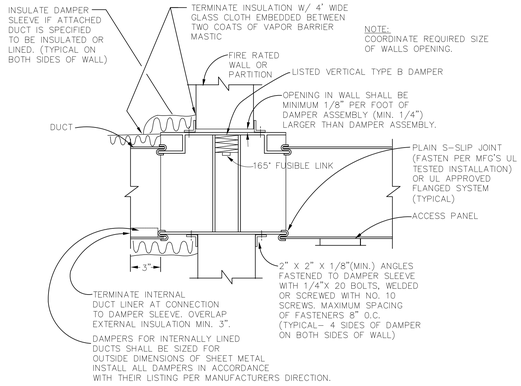

FIRE DAMPER IN WALL DETAIL

NO SCALE

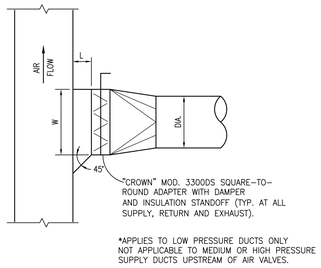

RECTANGULAR-TO-ROUND DUCT TAKEOFF DETAIL

NO SCALE

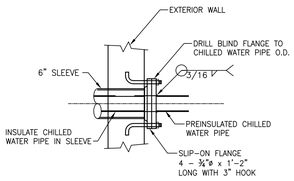

ANCHOR DETAIL

NO SCALE

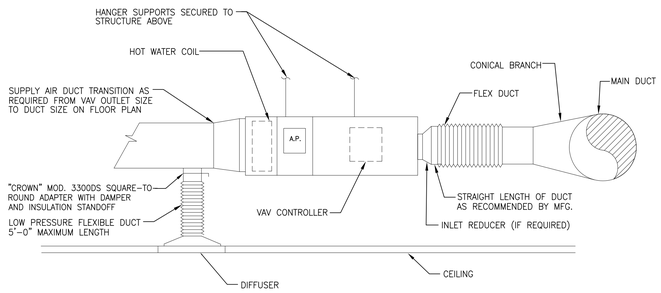

AIR VALVE WITH REHEAT COIL DETAIL

NO SCALE

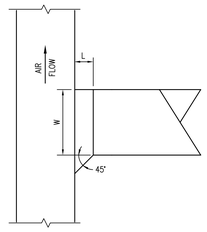

RECTANGULAR-TO-RECTANGULAR DUCT TAKEOFF DETAIL

NO SCALE

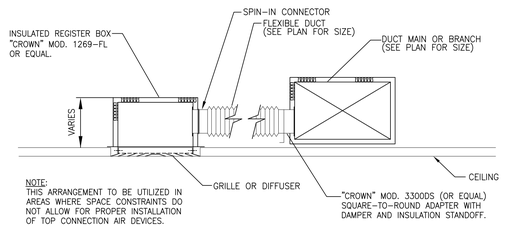

CEILING-MOUNTED AIR DEVICE

NOT TO SCALE

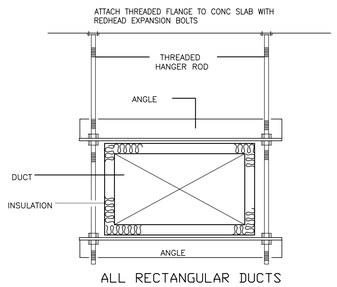

ALL RECTANGULAR DUCTS

TYPICAL DUCT HANGER DETAIL

NOT TO SCALE

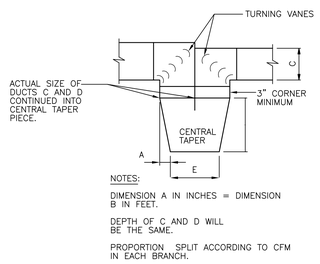

SPLITTER DETAIL

NO SCALE

SHEET NOTES

1.

SHEET KEYNOTES

1.

FINAL SUBMITTAL
APPROVED FOR CONSTRUCTION

Revisions:	Date

CONSULTANTS:

ENGINEER-OF-RECORD STEPHEN T. STEFFE GA. P.E. NO. 24897

ARCHITECT/ENGINEERS:

AKEA INC.
3603 NW 98th Street, Suite B
Gainesville, FL 32606
Phone: (352) 474-6124
Fax: (352) 474-6324
COA: FL #26693
AKEA Project No. 072-14

Drawing Title: DETAILS

Approved: Project Director

Project Title: NEW SURGICAL 9TH OR SUITE

Location: Atlanta, Georgia

Date: APRIL 30, 2014 | Checked: STS | Drawn: TJM

Project Number: 508-14-105

Building Number:

Drawing Number: M700
17 of 36

Office of Construction and Facilities Management
Department of Veterans Affairs

VA FORM 08-6231