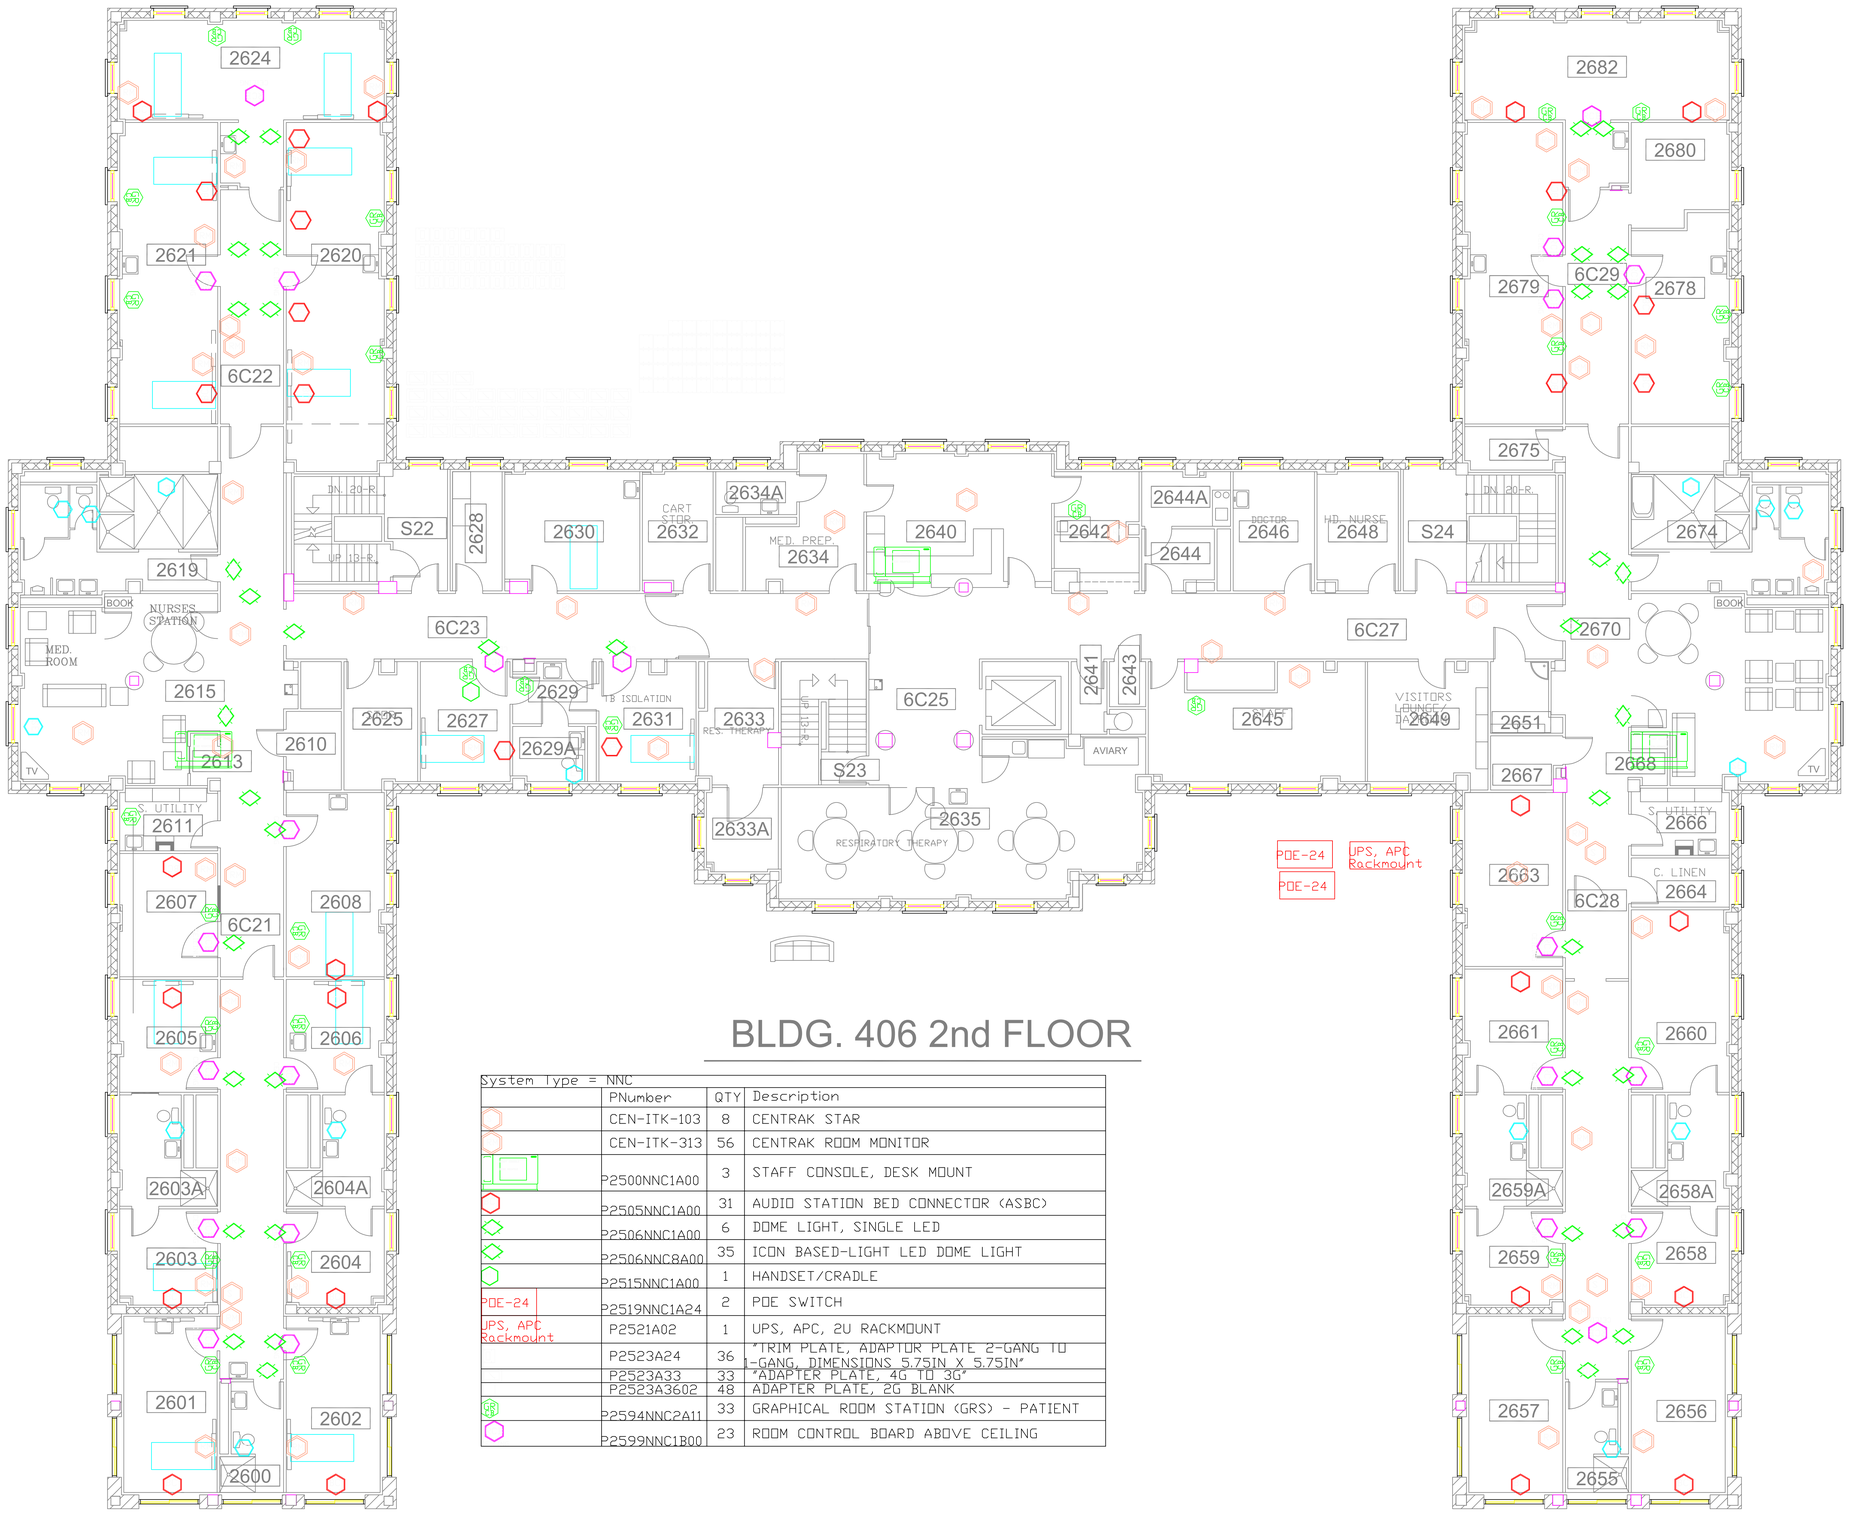

BLDG. 406 2nd FLOOR

System Type = NNC

	PNumber	QTY	Description
	CEN-ITK-103	8	CENTRAK STAR
	CEN-ITK-313	56	CENTRAK ROOM MONITOR
	P2500NNC1A00	3	STAFF CONSOLE, DESK MOUNT
	P2505NNC1A00	31	AUDIO STATION BED CONNECTOR (ASBC)
	P2506NNC1A00	6	DOME LIGHT, SINGLE LED
	P2506NNC8A00	35	ICON BASED-LIGHT LED DOME LIGHT
	P2515NNC1A00	1	HANDSET/CRADLE
POE-24	P2519NNC1A24	2	POE SWITCH
UPS, APC Rackmount	P2521A02	1	UPS, APC, 2U RACKMOUNT
	P2523A24	36	"TRIM PLATE, ADAPTOR PLATE 2-GANG TO 1-GANG, DIMENSIONS 5.75IN X 5.75IN"
	P2523A33	33	"ADAPTER PLATE, 4G TO 3G"
	P2523A3602	48	ADAPTER PLATE, 2G BLANK
GR	P2594NNC2A11	33	GRAPHICAL ROOM STATION (GRS) - PATIENT
	P2599NNC1B00	23	ROOM CONTROL BOARD ABOVE CEILING

Revision Date	Revised by	Comments

Revision History

NOTICE
The drawings and all information thereon is property of:
HILL-ROM COMPANY, INC.
BATESVILLE, INDIANA
This drawing and information thereon, is confidential and must not be made public, copied, or used to disadvantage of said Hill-Rom Company, Inc.
The drawing and all information is subject to return to Hill-Rom Company, Inc. on demand.

HILL-ROM IT SOLUTIONS
1225 CRESENT GREEN
SUITE 200
CARY, NC 27518
www.hill-rom.com

Hill-Rom
Enhancing Outcomes for Patients and their Caregivers

Customer Information

Project Information

Drawing Information

Sheet Number

Total Sheets

Drawing Scale

U.L. LISTED