UNIVERSITY DRIVE RESEARCH BUILDING ADDITION

DEPARTMENT OF VETERANS AFFAIRS PROJECT NO. VA244-P-1749

VA PITTSBURGH HEALTHCARE SYSTEM
BUILDING 30
UNIVERSITY DRIVE
PITTSBURGH, PENNSYLVANIA

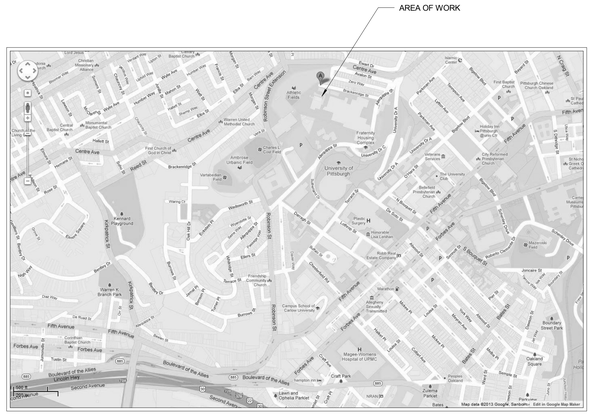

SITE PLAN
SCALE: NONE

Department of Veterans Affairs

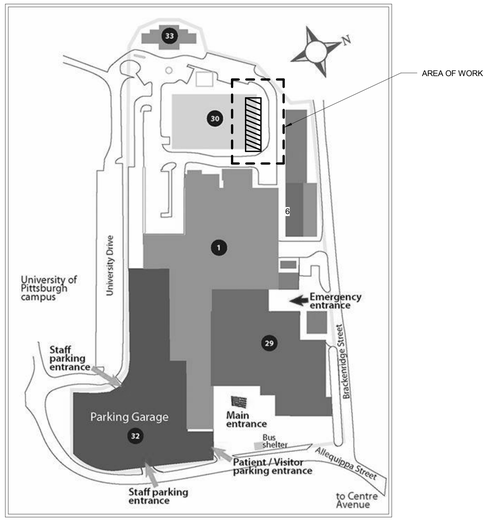

KEY PLAN
SCALE: NONE

DRAWING INDEX

DISCIPLINE	SHEET NO.	TITLE
GENERAL		
1.	GI0.01	COVER SHEET AND DRAWING INDEX
CIVIL/SITE		
2.	VT-101	PARTIAL TOPOGRAPHIC SURVEY
3.	CD-101	SITE DEMOLITION PLAN
4.	CS-101	SITE PLAN
5.	CE-101	SOIL EROSION & SEDIMENT CONTROL PLAN
6.	CE-102	SOIL EROSION & SEDIMENT CONTROL DETAILS & NOTES
7.	CE-103	SOIL EROSION & SEDIMENT CONTROL NOTES
8.	CU-101	UTILITY PLAN
9.	CG-101	GRADING & DRAINAGE PLAN
10.	GI-501	DETAILS
11.	GI-502	DETAILS
ARCHITECTURAL		
12.	DS1.01	DEMOLITION FLOOR PLANS
13.	AS0.00	ARCHITECTURAL INFORMATION
14.	AS0.11	EGRESS PLANS - BASEMENT & GROUND LEVELS
15.	AS0.12	EGRESS PLANS - 1ST LEVEL
16.	AS0.20	TYPICAL BARRIER FREE STANDARDS
17.	AS0.30	PARTITION TYPES
18.	AS1.01	BASEMENT LEVEL FLOOR PLAN
19.	AS1.02	GROUND LEVEL FLOOR PLAN
20.	AS1.03	1ST LEVEL FLOOR PLAN
21.	AS1.0R	ROOF LEVEL FLOOR PLAN
22.	AS1.04	PENTHOUSE LEVEL PLAN
23.	AS2.01	BASEMENT LEVEL REFLECTED CEILING PLAN
24.	AS2.02	GROUND LEVEL REFLECTED CEILING PLAN
25.	AS2.03	1ST LEVEL REFLECTED CEILING PLAN
26.	AS2.10	CEILING DETAILS
27.	AS3.00	EXTERIOR ELEVATIONS
28.	AS3.01	EXTERIOR ELEVATIONS
29.	AS3.10	BUILDING SECTIONS
30.	AS3.11	BUILDING SECTION
31.	AS4.01	WALL SECTIONS
32.	AS4.02	WALL SECTION
33.	AS4.03	WALL SECTION
34.	AS4.04	WALL SECTION
35.	AS4.10	DETAILS
36.	AS4.11	DETAILS
37.	AS4.12	DETAILS
38.	AS4.20	ROOF DETAILS
39.	AS4.21	ROOF DETAILS

DISCIPLINE	SHEET NO.	TITLE
ARCHITECTURAL (CONTINUED)		
40.	AS4.22	ROOF DETAILS
41.	AS4.23	ROOF DETAILS
42.	AS5.00	ENLARGED STAIR PLANS
43.	AS5.10	STAIR SECTION
44.	AS5.20	STAIR DETAILS
45.	AS6.00	PLAN DETAILS
46.	AS7.00	DOOR SCHEDULE & DETAILS - WINDOW DETAILS
47.	AS8.00	INTERIOR ELEVATIONS
48.	AS8.01	INTERIOR ELEVATIONS
49.	AS8.02	INTERIOR ELEVATIONS
50.	AS8.03	INTERIOR ELEVATIONS
51.	AS9.20	MILLWORK SECTIONS & DETAILS
52.	AS9.21	LAB CABINET ELEVATIONS & DETAILS
53.	AS9.22	LABORATORY LAYOUT FUME HOODS
54.	AS10.01	BASEMENT LEVEL EQUIPMENT/FINISH/FURNITURE FLOOR PLAN
55.	AS10.02	GROUND LEVEL EQUIPMENT/FINISH/FURNITURE FLOOR PLAN
56.	AS10.03	1ST LEVEL EQUIPMENT/FINISH/FURNITURE FLOOR PLAN
PLUMBING		
57.	P0.01	PLUMBING SYMBOLS & ABBREVIATIONS
58.	PL1.0U	PLUMBING UNDER-SLAB PIPING PLAN
59.	PL1.01	PLUMBING BASEMENT PLAN
60.	PL1.02	PLUMBING GROUND FLOOR PLAN
61.	PL1.03	PLUMBING 1ST LEVEL PLAN
62.	PL1.04	PLUMBING VIVARIUM ROOF PLAN
63.	PL3.01	PLUMBING DRAINAGE SYSTEMS ISOMETRIC DIAGRAMS
64.	PL3.02	PLUMBING DOMESTIC WATER SYSTEM ISOMETRIC DIAGRAM
65.	PL3.03	PLUMBING LABORATORY WATER SYSTEM ISOMETRIC DIAGRAM
66.	PL3.04	PLUMBING LABORATORY GAS SYSTEMS ISOMETRIC DIAGRAM
67.	PL6.01	PLUMBING SCHEDULES
68.	PL7.01	PLUMBING DETAILS
69.	PL7.02	PLUMBING DETAILS
70.	PL7.03	PLUMBING DETAILS
STRUCTURAL		
71.	SS1.01	FOUNDATION & FRAMING PLANS
72.	SS1.02	LEVELS 1 & ROOF FRAMING PLANS
73.	SS1.03	BASEMENT & GROUND FLOOR CATWALK FRAMING PLANS
74.	SS1.04	LEVEL 1 CATWALK FRAMING PLANS
75.	SS2.01	GENERAL NOTES & SCHEDULES
76.	SS3.01	FOUNDATION DETAILS
77.	SS4.01	FRAMING DETAILS
78.	SS4.02	FRAMING DETAILS
79.	SS4.03	FRAMING SECTIONS

DISCIPLINE	SHEET NO.	TITLE
MECHANICAL		
80.	M0.01	MECHANICAL SYMBOLS & ABBREVIATIONS
81.	MD1.01	MECHANICAL DEMOLITION PLANS
82.	MH1.01	MECHANICAL HVAC BASEMENT PLAN
83.	MH1.02	MECHANICAL HVAC GROUND FLOOR PLAN
84.	MH1.03	MECHANICAL HVAC 1ST LEVEL PLAN
85.	MP1.01	MECHANICAL PIPING BASEMENT PLAN
86.	MP1.02	MECHANICAL PIPING GROUND FLOOR PLAN
87.	MP1.03	MECHANICAL PIPING 1ST LEVEL PLAN
88.	M1.01	MECHANICAL HVAC BASEMENT CATWALK PLAN
89.	M1.02	MECHANICAL HVAC GROUND FLOOR CATWALK PLAN
90.	M1.03	MECHANICAL HVAC 1ST LEVEL CATWALK PLAN
91.	M1.04	MECHANICAL VIVARIUM ROOF PLAN
92.	M1.05	MECHANICAL ROB ROOF PLAN
93.	M3.01	MECHANICAL SECTIONS
94.	M3.02	MECHANICAL SECTIONS
95.	M4.01	SUPPLY AIR MECHANICAL SHAFTS
96.	M4.02	EXHAUST AIR MECHANICAL SHAFTS
97.	M5.01	MECHANICAL DETAILS
98.	M5.02	MECHANICAL DETAILS
99.	M5.03	MECHANICAL DETAILS
100.	M5.04	MECHANICAL DETAILS
101.	M5.05	MECHANICAL DETAILS
102.	M5.06	ROOFTOP UNIT DETAIL
103.	M5.07	ROOFTOP EXHAUST FAN DETAIL
104.	M6.01	MECHANICAL SCHEDULES
105.	M6.02	MECHANICAL SCHEDULES
106.	M6.03	MECHANICAL SCHEDULES
107.	M6.04	MECHANICAL SCHEDULES
108.	M6.05	MECHANICAL SCHEDULES
109.	M6.06	MECHANICAL SCHEDULES
110.	M6.07	MECHANICAL SCHEDULES
111.	M7.01	MECHANICAL DIAGRAM
112.	M7.02	MECHANICAL DIAGRAM
113.	M7.03	MECHANICAL DIAGRAM
114.	M7.04	MECHANICAL DIAGRAM
115.	M8.01	MECHANICAL CONTROLS NOTES & LEGEND
116.	M8.02	MECHANICAL CONTROLS DIAGRAMS
117.	M8.03	MECHANICAL CONTROLS DIAGRAMS
118.	M8.04	MECHANICAL CONTROLS DIAGRAMS
119.	M8.05	MECHANICAL CONTROLS DIAGRAMS
120.	M8.06	MECHANICAL CONTROLS ARCHITECTURE
121.	M9.01	MECHANICAL ISOMETRIC VIEW

DISCIPLINE	SHEET NO.	TITLE
ELECTRICAL		
122.	E0.01	ELECTRICAL SYMBOLS & ABBREVIATIONS
123.	E0.02	ELECTRICAL NOTES
124.	E0.03	GROUNDING & LIGHTNING PROTECTION PLAN
125.	ES1.01	ELECTRICAL SITE PLAN
126.	EL1.01	LIGHTING BASEMENT LEVEL PLAN
127.	EL1.02	LIGHTING GROUND LEVEL PLAN
128.	EL1.03	LIGHTING 1ST LEVEL PLAN
129.	EL1.04	LIGHTING VIVARIUM ROOF PLAN
130.	EL1.05	LIGHTING ROB ROOF PLAN
131.	EP1.01A	POWER BASEMENT LEVEL PLAN A
132.	EP1.01B	POWER BASEMENT LEVEL PLAN B
133.	EP1.02	POWER GROUND LEVEL PLAN
134.	EP1.03	POWER 1ST LEVEL PLAN
135.	EP1.04	POWER VIVARIUM ROOF PLAN
136.	EP1.05	POWER ROB ROOF PLAN
137.	EP5.01	ELECTRICAL DETAILS
138.	EP5.02	ELECTRICAL DETAILS
139.	EP5.03	ELECTRICAL DETAILS
140.	EP5.04	ELECTRICAL DETAILS
141.	EP6.01	ELECTRICAL SINGLE LINE DIAGRAM
142.	EP6.02	ELECTRICAL PANEL SCHEDULES
143.	EP6.03	ELECTRICAL PANEL SCHEDULES
144.	EP6.04	ELECTRICAL PANEL SCHEDULES
TELECOM & SECURITY		
145.	ET0.01	TELECOM, SECURITY SYMBOLS, & ABBREVIATIONS
146.	ET1.01	TELECOM & SECURITY BASEMENT LEVEL PLAN
147.	ET1.02	TELECOM & SECURITY GROUND LEVEL PLAN
148.	ET1.03	TELECOM & SECURITY 1ST LEVEL PLAN
149.	ET1.04	TELECOM & SECURITY ROB ROOF PLAN
150.	ET5.01	TELECOM & SECURITY DETAILS
151.	ET6.01	TELECOM & SECURITY RISER DIAGRAM
FIRE PROTECTION		
152.	FA0.01	FIRE DETECTION NOTES, SYMBOLS, & ABBREVIATIONS
153.	FA1.01	FIRE DETECTION BASEMENT LEVEL PLAN
154.	FA1.02	FIRE DETECTION GROUND LEVEL PLAN
155.	FA1.03	FIRE DETECTION 1ST LEVEL PLAN
156.	FA1.04	FIRE DETECTION VIVARIUM ROOF PLAN
157.	FA1.05	FIRE DETECTION ROB ROOF PLAN
158.	FA6.01	FIRE DETECTION & ALARM RISER DIAGRAM
159.	FP0.01	FIRE PROTECTION LEGEND, DETAILS, & RISER DIAGRAM
160.	FP1.01	FIRE PROTECTION BASEMENT PLAN
161.	FP1.02	FIRE PROTECTION GROUND & 1ST FLOOR PLANS

BID DOCUMENTS - NOT FOR CONSTRUCTION
FULLY SPRINKLERED

NO.	DESCRIPTION	DATE

CONSULTANTS:

O'DONNELL & NACCARATO, INC.
STRUCTURAL ENGINEERS
111 SOUTH INDEPENDENCE MALL EAST
SUITE 950
PHILADELPHIA, PENNSYLVANIA 19106-2524
TELEPHONE: (215) 925-3788
FAX: (215) 627-1051
2928.0007.00

LANGAN
ENGINEERING & ENVIRONMENTAL SERVICES
601 Technology Drive, Suite 200
Canonsburg, PA. 15317-9540
P: 724.514.5100 F: 724.514.5101
www.langan.com
NEW JERSEY PENNSYLVANIA NEW YORK CONNECTICUT FLORIDA
NEVADA VIRGINIA CALIFORNIA

MILLER-REMICK LLC
PROFESSIONAL ENGINEER
THOMAS L. CHAPMAN, P.E.
PENNSYLVANIA LICENSE NO. PE044043R

ARCHITECT/ENGINEERS:

Miller-Remick LLC
M.E.P. & Structural Engineering
A Service Disabled Veteran Owned Small Business
1010 KINGS HIGHWAY SOUTH
CHERRY HILL, NEW JERSEY 08034
PHONE: (856)429-4000
FAX: (856)429-5002
SDVOSB CVE

PF&A
PF&A DESIGN
ARCHITECTURE, PLANNING, INTERIORS
World Trade Center
101 West Main Street, Suite 7000
Norfolk, VA 23510
Phone: 757-471-0537
Fax: 757-471-4205
www.pfa-architect.com

Drawing Title: **COVER SHEET**

Approved: Project Director

Project Title: **AE - UNIVERSITY DRIVE RESEARCH BUILDING ADDITION**

Location: VA HEALTHCARE, PITTSBURGH PA

Date: 04/30/2014 | Checked: MPP | Drawn: RMV

Project Number: **VA244-P-1749**

Building Number: NO. 92

Drawing Number: **GI0.01**

Dwg. 1 of 161

Office of Construction and Facilities Management
Department of Veterans Affairs

VA FORM 08-6231