PLOT DATE = 08-21-95 CADDFILE = SIC-T1 PLOT SCALE = INCH, 1/4" = 1'-0"

SYSTEMS INTEGRATION CENTER

DEPARTMENT OF VETERANS AFFAIRS
NATIONAL CEMETERY SYSTEM

QUANTICO NATIONAL CEMETERY, TRIANGLE, VIRGINIA

ABBREVIATIONS

ACOUST	ACOUSTICAL
AF	ACCESS FLOORING
AFF	ABOVE FINISHED FLOOR
AL	ALUMINUM
AT	ACOUSTICAL CEILING (TILE)
ATTEN	ATTENUATION
BD	BOARD
BLKTS	BLANKETS
BLDG	BUILDING
BW	BOTH WAYS
CJ	CONSTRUCTION JOINT
℄	CENTERLINE
CONC	CONCRETE
CP	CARPET
CT	CERAMIC TILE
CW	COLD WATER
DET	DETAIL
DS	DOWNSPOUT
DWG	DRAWING
EF	EACH FACE
EJ	EXPANSION JOINT
EL	ELEVATION
EQ	EQUAL
EW	EACH WAY
EX, EXIST	EXISTING
FEC	
FIN	FINISH
FL	FLOOR
FT	FOOT, FEET
GA	GAGE
GALV	GALVANIZED
GL	GLASS (GLAZING)
GYP	GYPSUM
GWB	GYPSUM WALLBOARD
HW	HARDWARE
INSUL	INSULATION, INSULATED
INV	INVERT
LAM	LAMINATE
MAS	MASONRY
MAT	MATERIAL
MAX	MAXIMUM
MET, MTL	METAL
MIC	MICROWAVE
MIN	MINIMUM
MO	MASONRY OPENING
MTD	MOUNTED
NIC	NOT IN CONTRACT
NO	NUMBER
NOM	NOMINAL
NTS	NOT TO SCALE
OC	ON CENTER
PAF	PEDESTAL ACCESS FLOOR
PLAS	PLASTER
PTD	PAINT
PVC	POLYVINYL CHLORIDE
RB	RESILIENT BASE (RUBBER, VINYL)
REF	REFRIGERATOR
REQ'D	REQUIRED
RM	ROOM
SF	SQUARE FEET
SHT	SHEET
SIM	SIMILAR
SS	STAINLESS STEEL
STL	STEEL
SUSP	SUSPENDED
TYP	TYPICAL
VCT	VINYL COMPOSITION TILE
VERT	VERTICAL
WD	WOOD
W/	WITH
WWM	WELDED WIRE MESH

SYMBOLS

DETAIL — DETAIL NUMBER / WHERE SHOWN – DWG NO.

SECTION — SECTION NUMBER / WHERE SHOWN – DWG NO.

ELEVATION — ELEVATION NUMBER / WHERE SHOWN – DWG NO.

COLUMN TAG — 4

ROOM DESIGNATION — ROOM NAME → OFFICE; ROOM NUMBER → B104

WALL/PARTITION — 45D / PARTITION TYPE

SOUND INSULATED PARTITION

PARTITION TO STRUCTURE ABOVE

2 HOUR FIRE RATED PARTITION, SEE DETAIL

DOOR, FRAME AND HARDWARE — 122 DOOR NUMBER

2'x 4' SUSPENDED ACOUSTICAL TILE CEILING

SUPPLY AIR DIFFUSER

RETURN GRILLE

2' x 4' LAY-IN LIGHT FIXTURE

RECESSED INCANDESCENT LIGHT FIXTURE

WINDOW NUMBER — W-1

LOUVER NUMBER — L-1

MATERIALS

- CMU
- CONCRETE
- CEM PLASTER OR GROUT
- METAL IN LARGE SCALE SECTION
- EARTH
- WOOD ROUGH IN SECTION
- WOOD (FINISH)
- PLYWOOD DETAIL
- BATT/LOOSE INSULATION
- RIGID INSULATION
- GRAVEL/CAPILLARY WATER BARRIER

VICINITY MAP

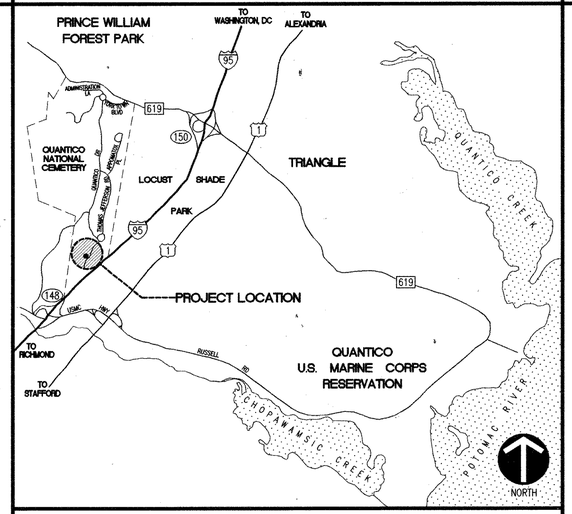

LOCATION PLAN

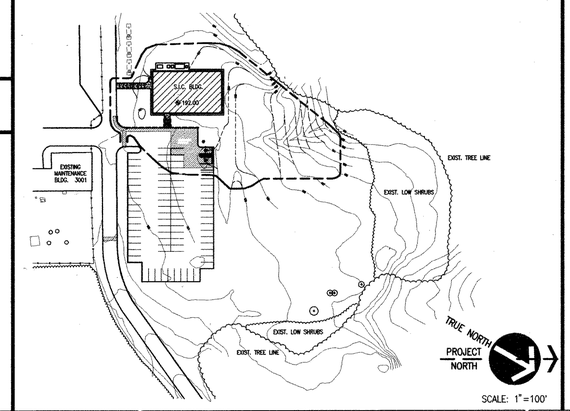

SCALE: 1"=100'

INDEX

DWG #	TITLE
T1	COVER SHEET
CIVIL	
C1	SITE PLAN
C2	SEDIMENT CONTROL PLAN FOR CONSTRUCTION
C3	LANDSCAPE PLAN
C4	MISCELLANEOUS DETAILS
ARCHITECTURAL	
A1	FLOOR PLAN
A2	SOUTH ELEVATION, EAST ELEVATION
A3	NORTH ELEVATION, WEST ELEVATION
A4	BUILDING SECTIONS, ROOF DETAILS
A5	REFLECTED CEILING PLAN
A6	ROOF PLAN, DETAILS
A7	WALL SECTIONS
A8	RESTROOM DETAILS
A9	PARTITION TYPES, FINISH SCHEDULE
A10	DOOR, WINDOW DETAILS
STRUCTURAL	
S1	STRUCTURAL NOTES
S2	FOUNDATION AND FLOOR PLAN
S3	ROOF FRAMING PLAN
S4	SECTIONS AND DETAILS
S5	TYPICAL DETAILS
MECHANICAL	
M1	SCHEDULE AND SYMBOLS LIST
M2	FLOOR PLAN
M3	DETAILS
PLUMBING	
P1	RISER DIAGRAMS, SYMBOLS LIST AND SCHEDULE
P2	FLOOR PLAN
ELECTRICAL	
E1	ELECTRICAL ROOM LAYOUT, SYMBOLS, NOTES, RISER, AND SCHEDULES
E2	FLOOR PLAN – LIGHTING
E3	FLOOR PLAN – POWER

Revisions	Date

Approved/Date	Approved/Date	Approved/Date
---	---	---
---	---	---
---	---	---
---	---	---

MILLS CLAGETT & WENING CHARTERED
ARCHITECTS ENGINEERS PLANNERS
5100 WISCONSIN AVE., N.W.
SUITE 407
WASHINGTON, D.C. 20016
(202) 686-2500
MCW PROJECT NO. 01495.00

CARSON K.C. MOK
CONSULTING ENGINEER, P.A.
9001 OTTAWA PLACE
SILVER SPRING, MD 20910
(301) 587-3448 / (301) 588-0008

R. PETROSSIAN ASSOCIATES, LTD.
ENGINEERS CONSULTANTS PLANNERS
1340 OLD CHAIN BRIDGE ROAD
McLEAN, VIRGINIA 22101
(703) 556-0388

Drawing Title: COVER SHEET

Approved: Director Information Systems Service

Approved: Director Technical Support Service

Project Title: SYSTEMS INTEGRATION CENTER

Building Number | Checked | Drawn: AES/AMC

Location: Department of Veterans Affairs, National Cemetery System, Quantico National Cemetery, Triangle, Virginia

Date: OCT. 10, 1995 ~~AUGUST 21, 1995~~

Project No.: 872-CM3-014

Drawing No.: T1

Sheet 1 Of 28

NATIONAL CEMETERY SYSTEM

Department of Veterans Affairs