Preferred Conceptual Space Plan

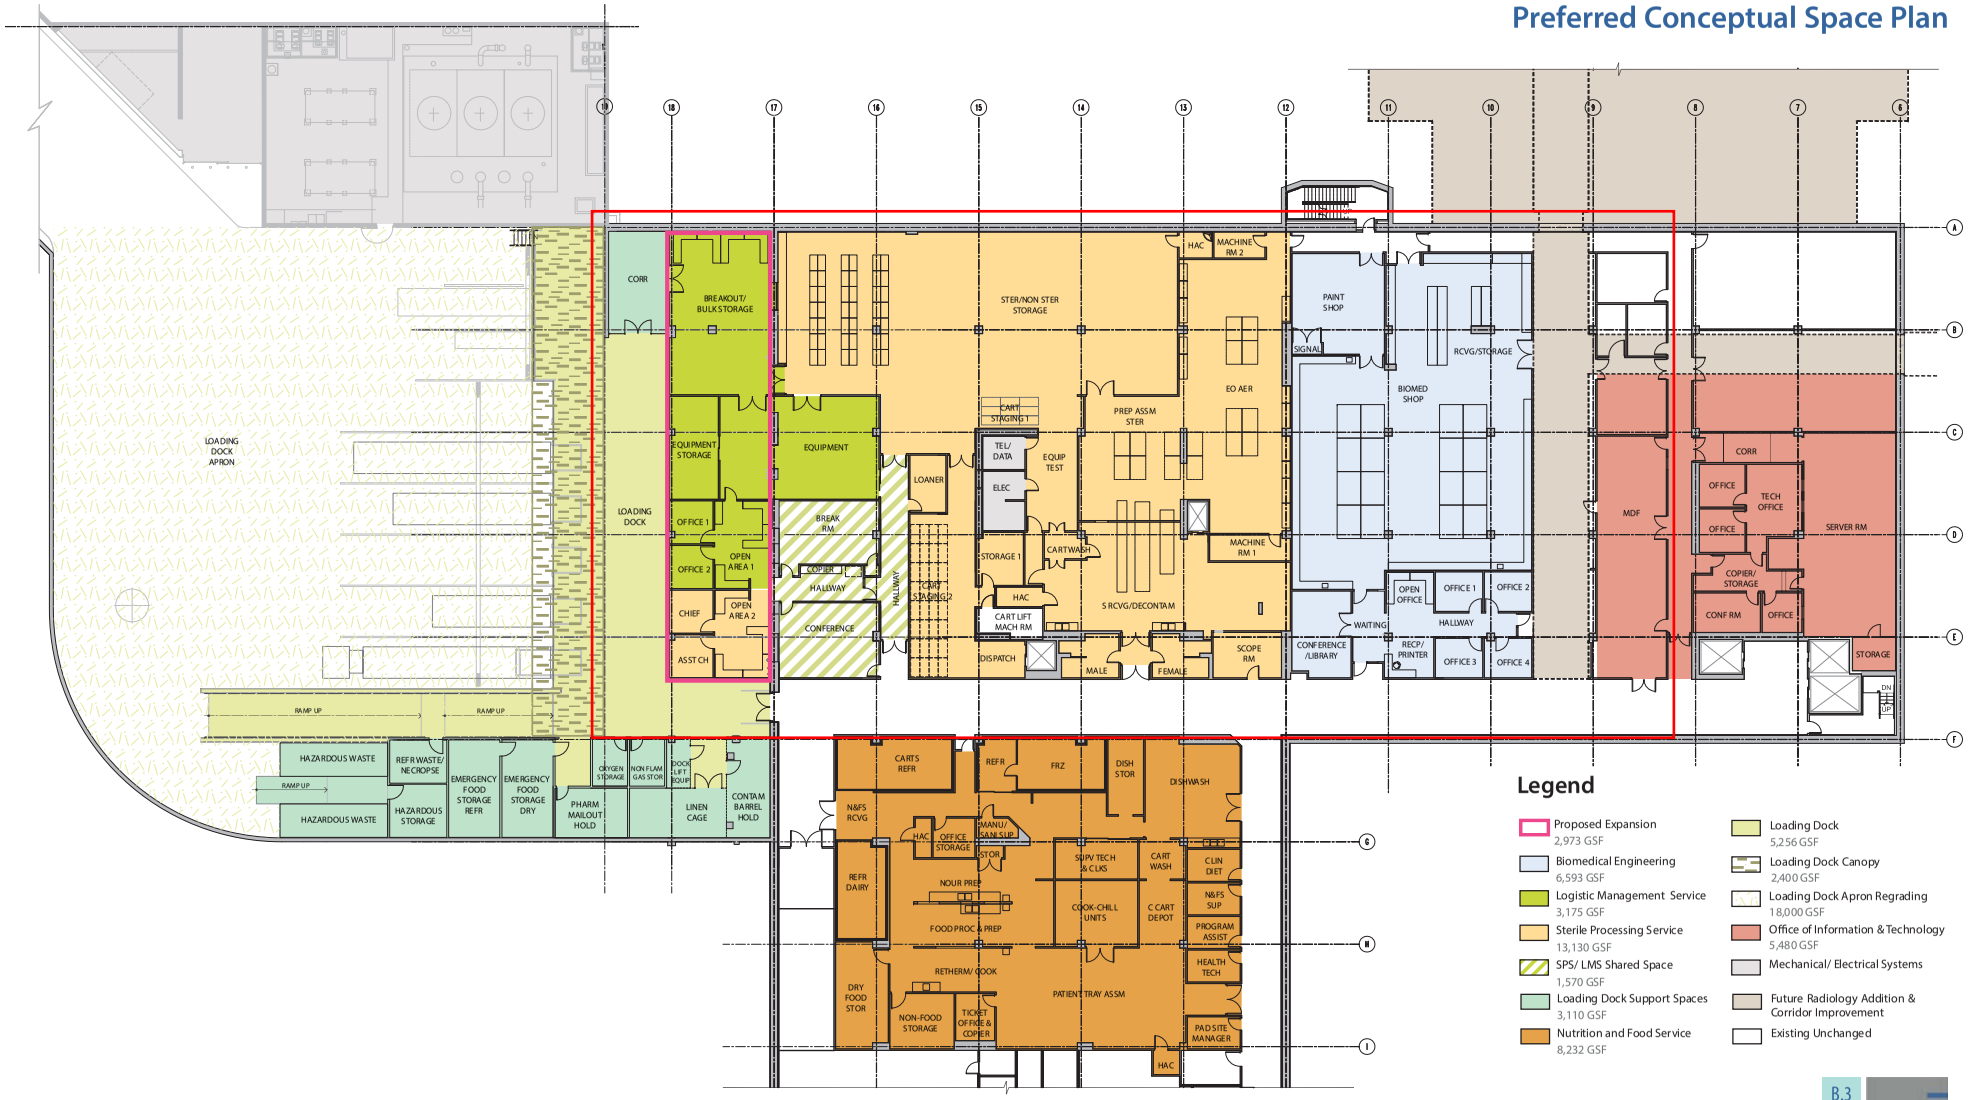

Legend

- Proposed Expansion — 2,973 GSF
- Biomedical Engineering — 6,593 GSF
- Logistic Management Service — 3,175 GSF
- Sterile Processing Service — 13,130 GSF
- SPS/ LMS Shared Space — 1,570 GSF
- Loading Dock Support Spaces — 3,110 GSF
- Nutrition and Food Service — 8,232 GSF
- Loading Dock — 5,256 GSF
- Loading Dock Canopy — 2,400 GSF
- Loading Dock Apron Regrading — 18,000 GSF
- Office of Information & Technology — 5,480 GSF
- Mechanical/ Electrical Systems
- Future Radiology Addition & Corridor Improvement
- Existing Unchanged

0′ 16′ 32′

N

B.3

KPA THE KPA GROUP