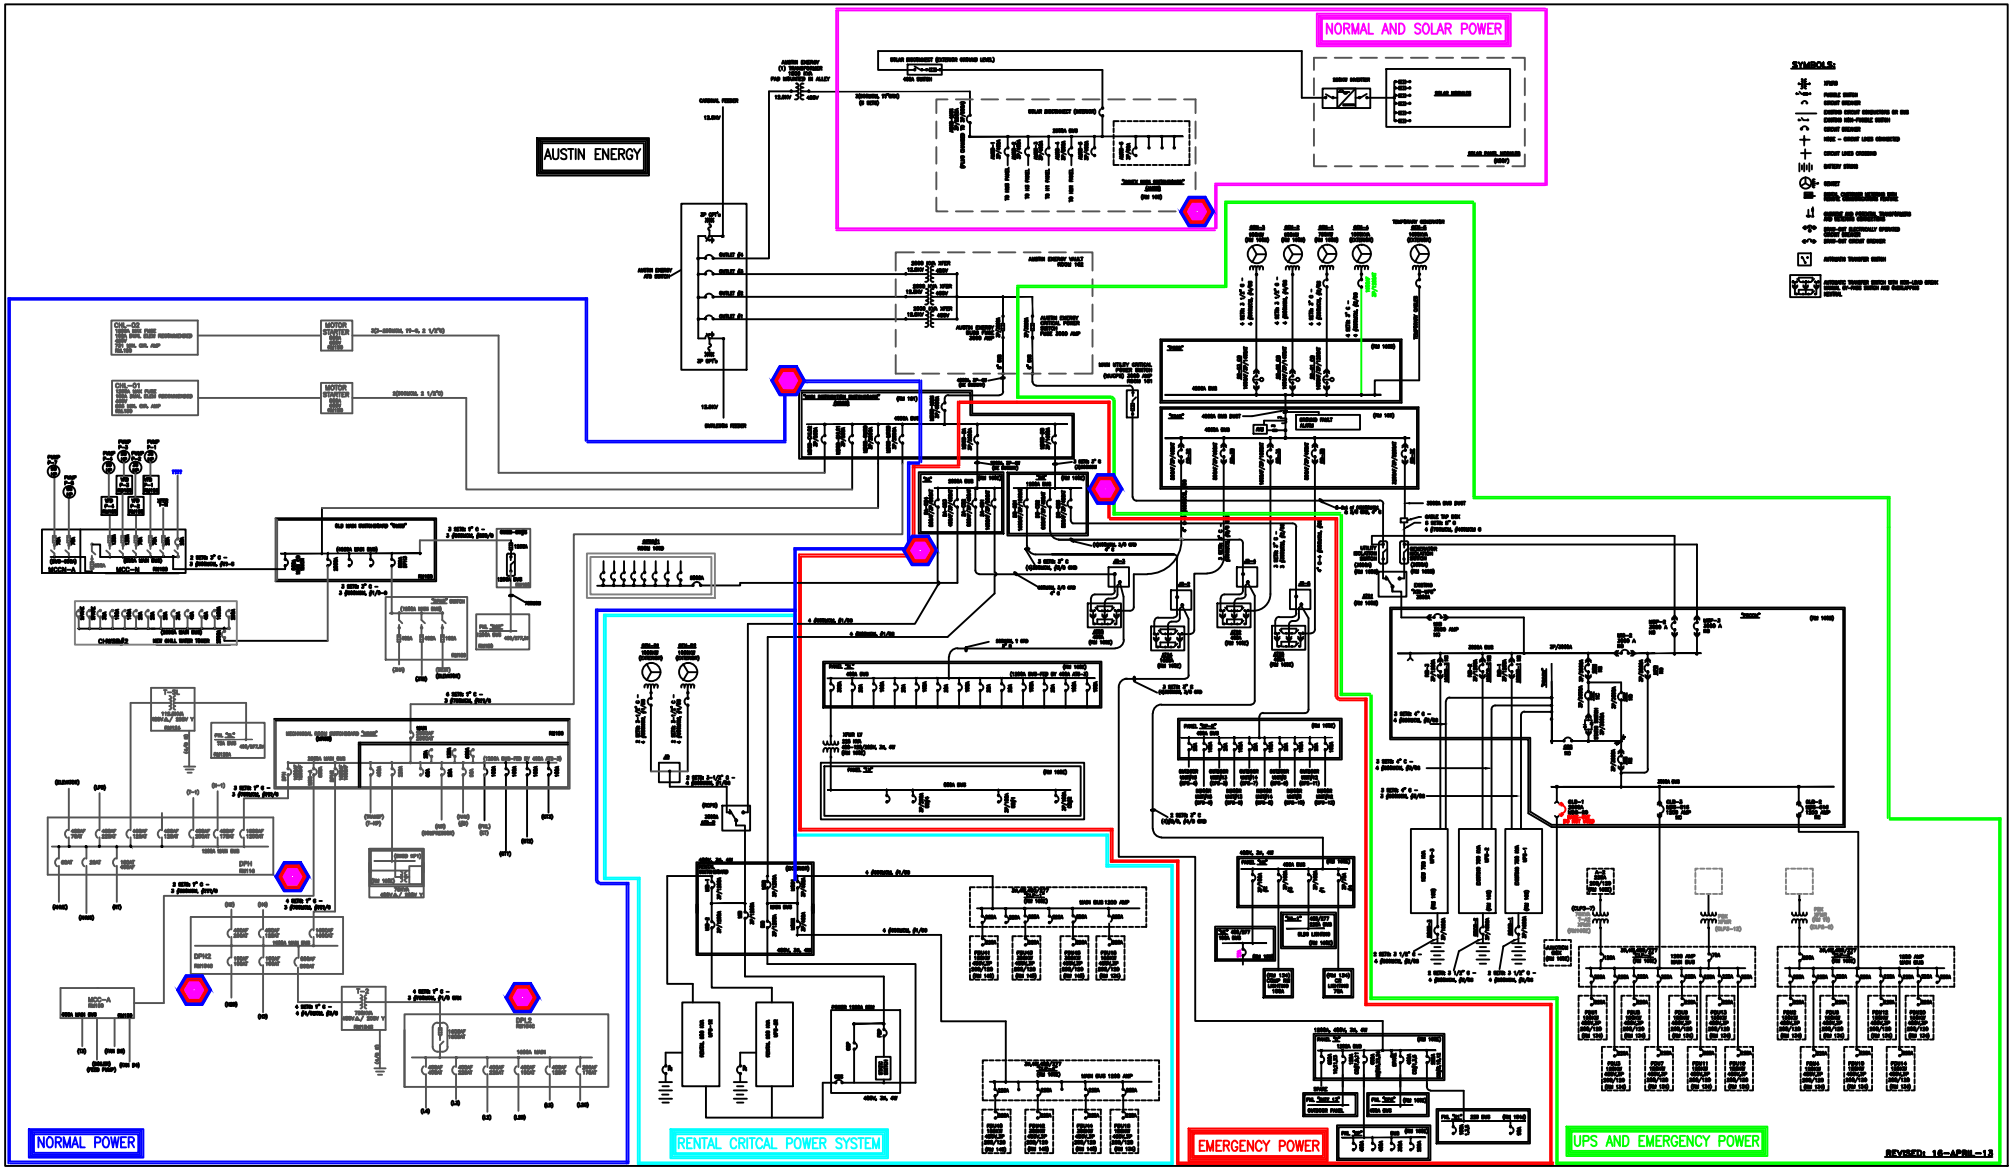
NORMAL AND SOLAR POWER
AUSTIN ENERGY
SYMBOLS:
NORMAL POWER
RENTAL CRITCAL POWER SYSTEM
EMERGENCY POWER
UPS AND EMERGENCY POWER
REVISED: 16-APRIL-13