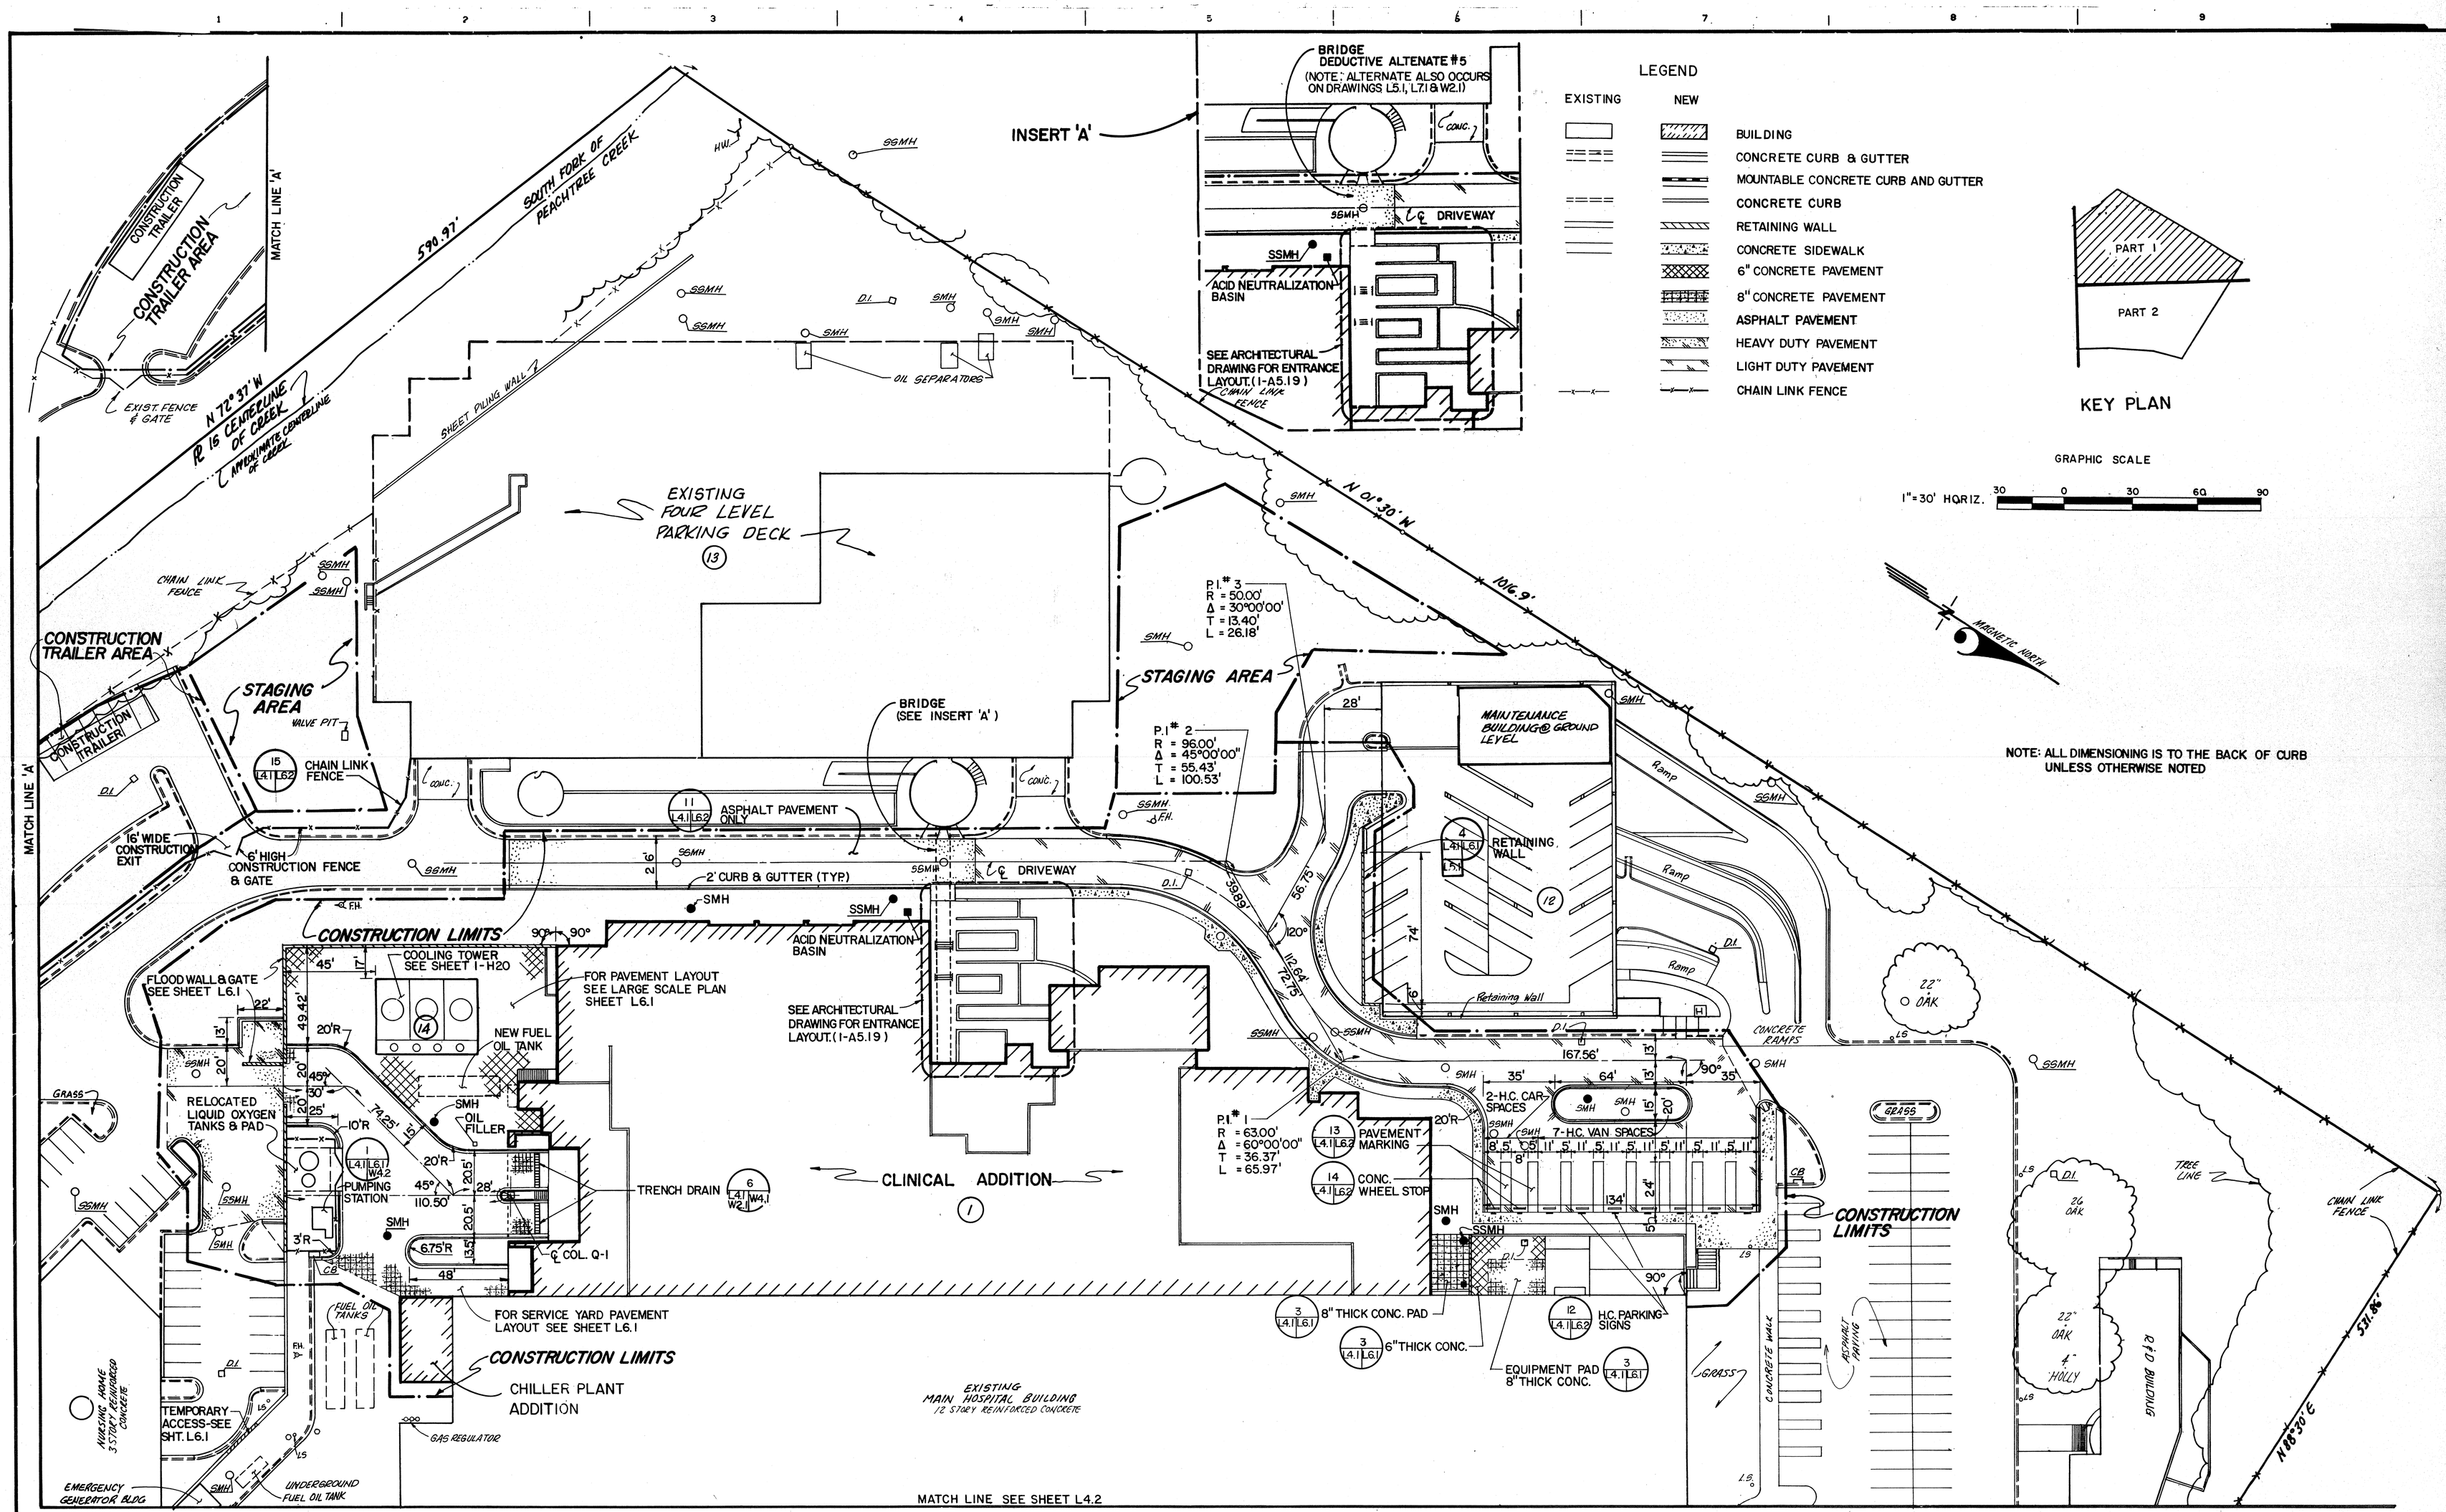

Revisions	Date

GEORGIA REGISTERED No. 8490 PROFESSIONAL ENGINEER RONALD J. MOSES

NIX MANN AECK ROSSER WHITE
A Joint Venture

Nix Mann & Associates, Inc.
AECK Associates, Inc.
Rosser White Hobbs Davidson McClellan Kelly, Inc.
1382 Peachtree Street, N.E.
Atlanta, Georgia 30309-3248
(404)873-2300

Drawing Title: SITE LAYOUT PART - I		Project Title: CLINICAL ADDITION	Date: 15 FEB 91
Approved Project Director	Drawn: VNR	Building Number: 1	Project No: 508-018C
	Checked: RJM	Location: VAMC, Atlanta, GA	DRAWING No: L4.1
			Dwg 7 of 18

Veterans Administration