ACRCU

112 CLEAN LINENS

113 CLOTHING/STORAGE

114 DIRTY LINENS

113A RECEPTION

115 ELECTRICAL CLOSET

116 COMM.

112A OFFICE

101 CONFERENCE RM

102 FEMALE TOILET

103 MALE TOILET

104 OFFICE

105 BREAK RM

106 OFFICE

107 OFFICE

108 OFFICE

109 OFFICE

110 CORRIDOR

111 CORRIDOR

111A JANITOR

WEIGHT SCALES

WEIGHT SCALES

LOADING DOCK 3

LOADING DOCK 1

LOADING DOCK 2

EXISTING ROOF ACCESS

3 way valve

3 way valve

3 way valve

3 way valve

FLOOR PLAN

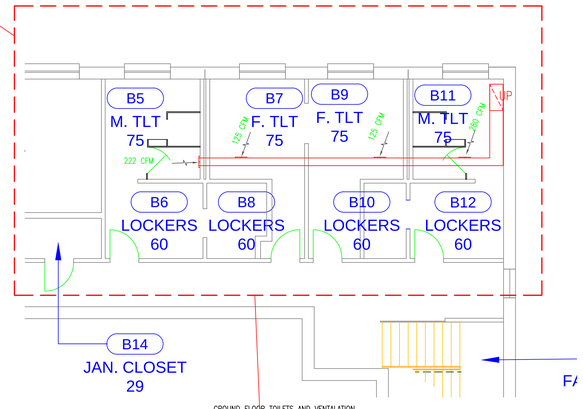

GROUND FLOOR TOILETS AND VENTALATION

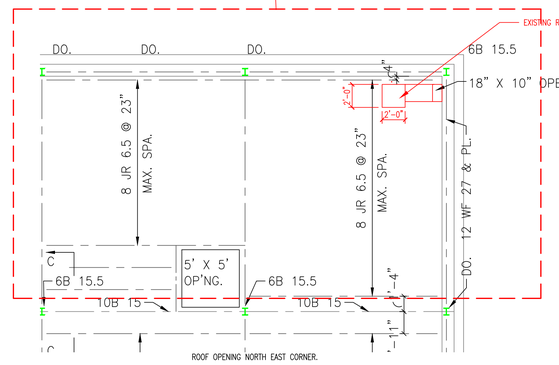

ROOF OPENING NORTH EAST CORNER.

Repair duct where it exits the building

LOCATION ON NEW EXHAUST FAN

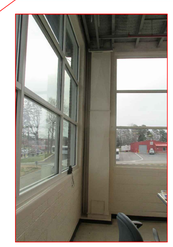

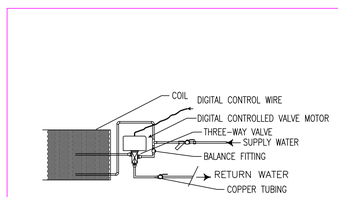

TYPICAL DIGITAL CONTROLLED 3-WAY VALVE NTS 12

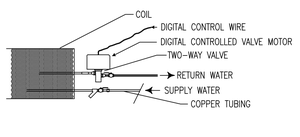

TYPICAL DIGITAL CONTROLLED 2-WAY VALVE NTS 13

Revision	Date
Revision 1 NEJ	8 /11/2014

RECOMMEND APPROVAL

REQUESTER	Date		
CHIEF OF SERVICE	Date	CHIEF OF STAFF	Date
ASSOC. DIR. PATIENT CARE SVC.	Date	ASSOC. DIR. for OPERATIONS	Date
APPROVAL BY: MEDICAL CENTER DIRECTOR			Date

Drawing Title: HVAC EQUIPMENT

Approved: Safety Manager/M&O Supervisor

Approved:Chief of Facilities Management Svr.

Project Title: RELOCATE EMS TO BUILDING 16

Building Number 16 | Checked | Drawn NEJ

Location: W.G.(Bill) Hefner Medical Center, 1601 Brenner Ave, Salisbury NC 28144

Date: 6-6-2014

Project No. 659-14-002

DRAWING NO. 16-M-3

DWG. 18 OF 24

Department of Veterans Affairs