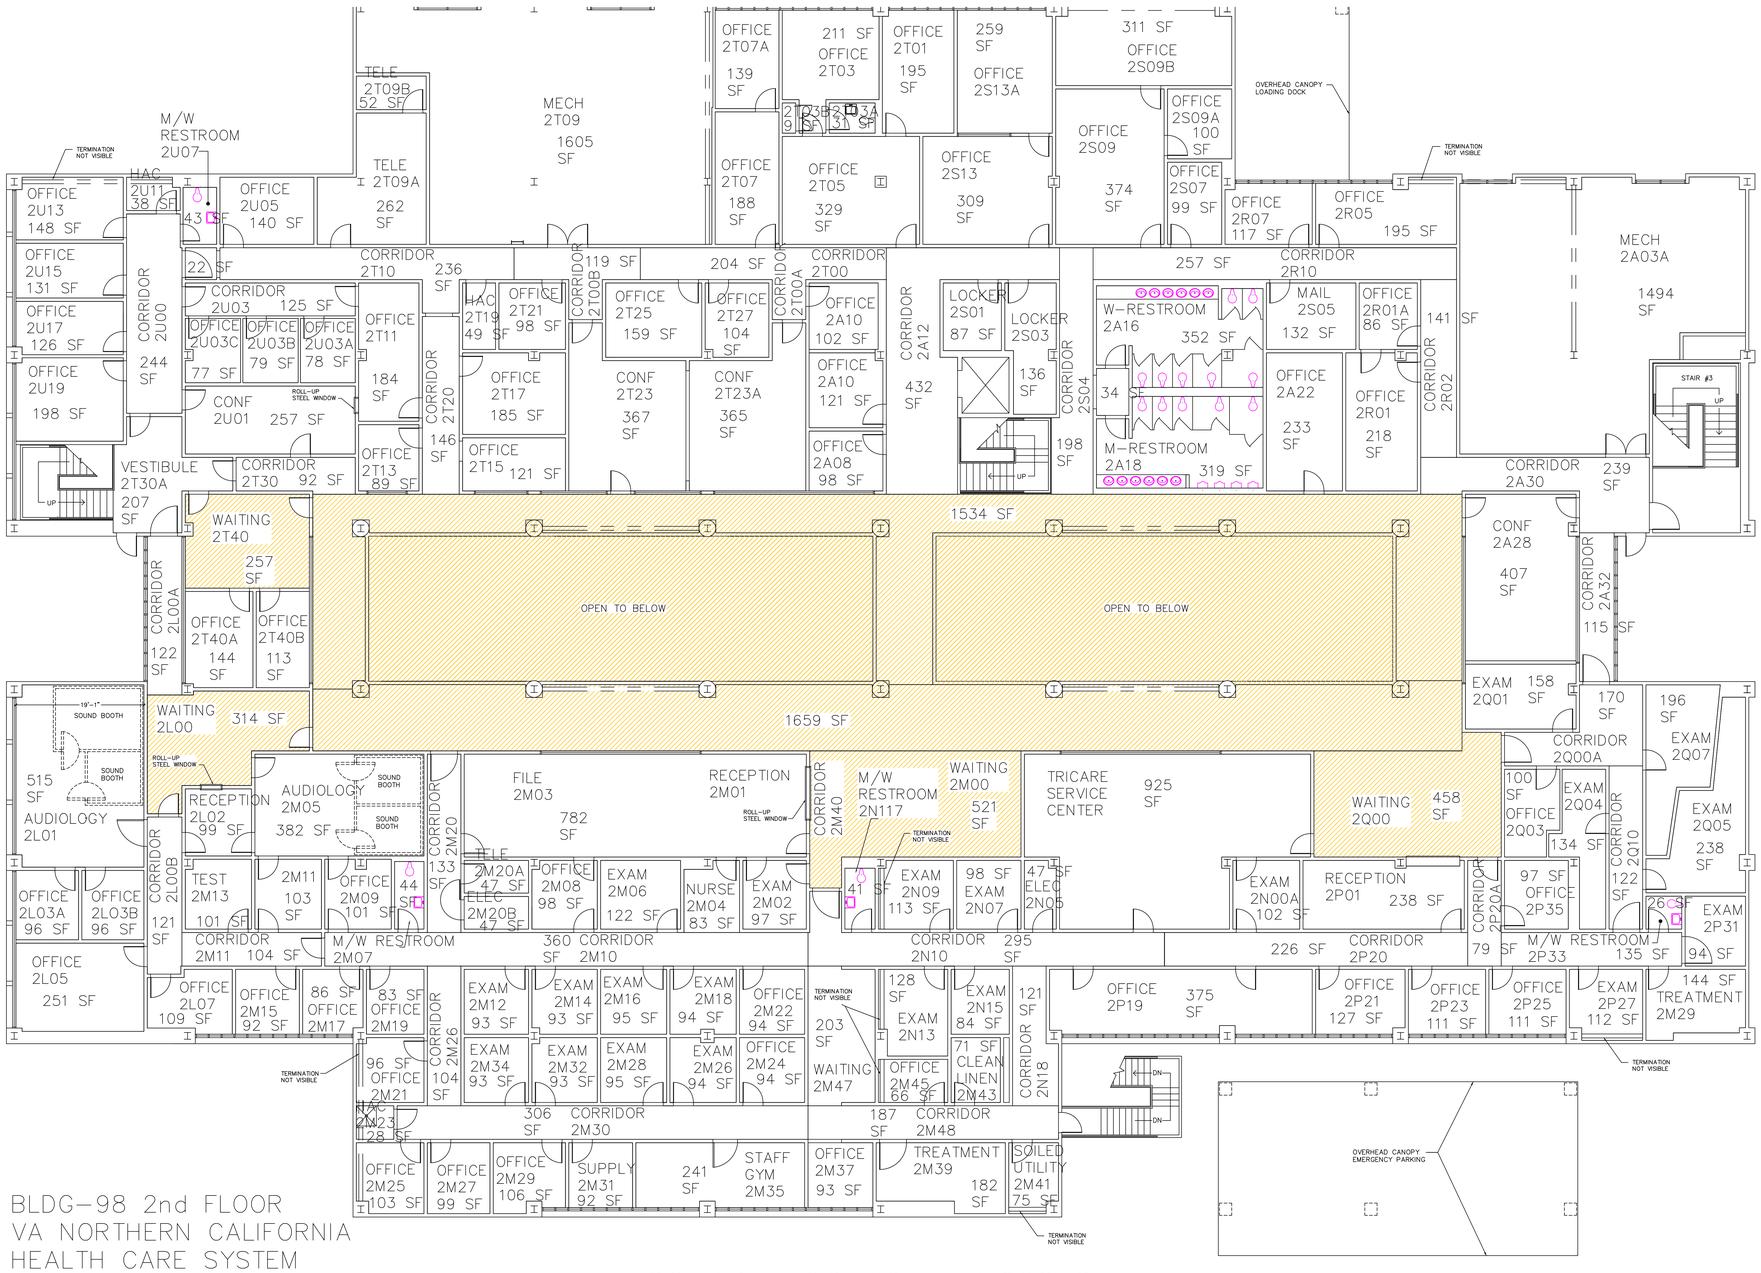

BLDG-98 2nd FLOOR
VA NORTHERN CALIFORNIA
HEALTH CARE SYSTEM
SACRAMENTO-McCLELLAN CAMPUS

NET SQUARE FOOTAGE: 31,628 SF