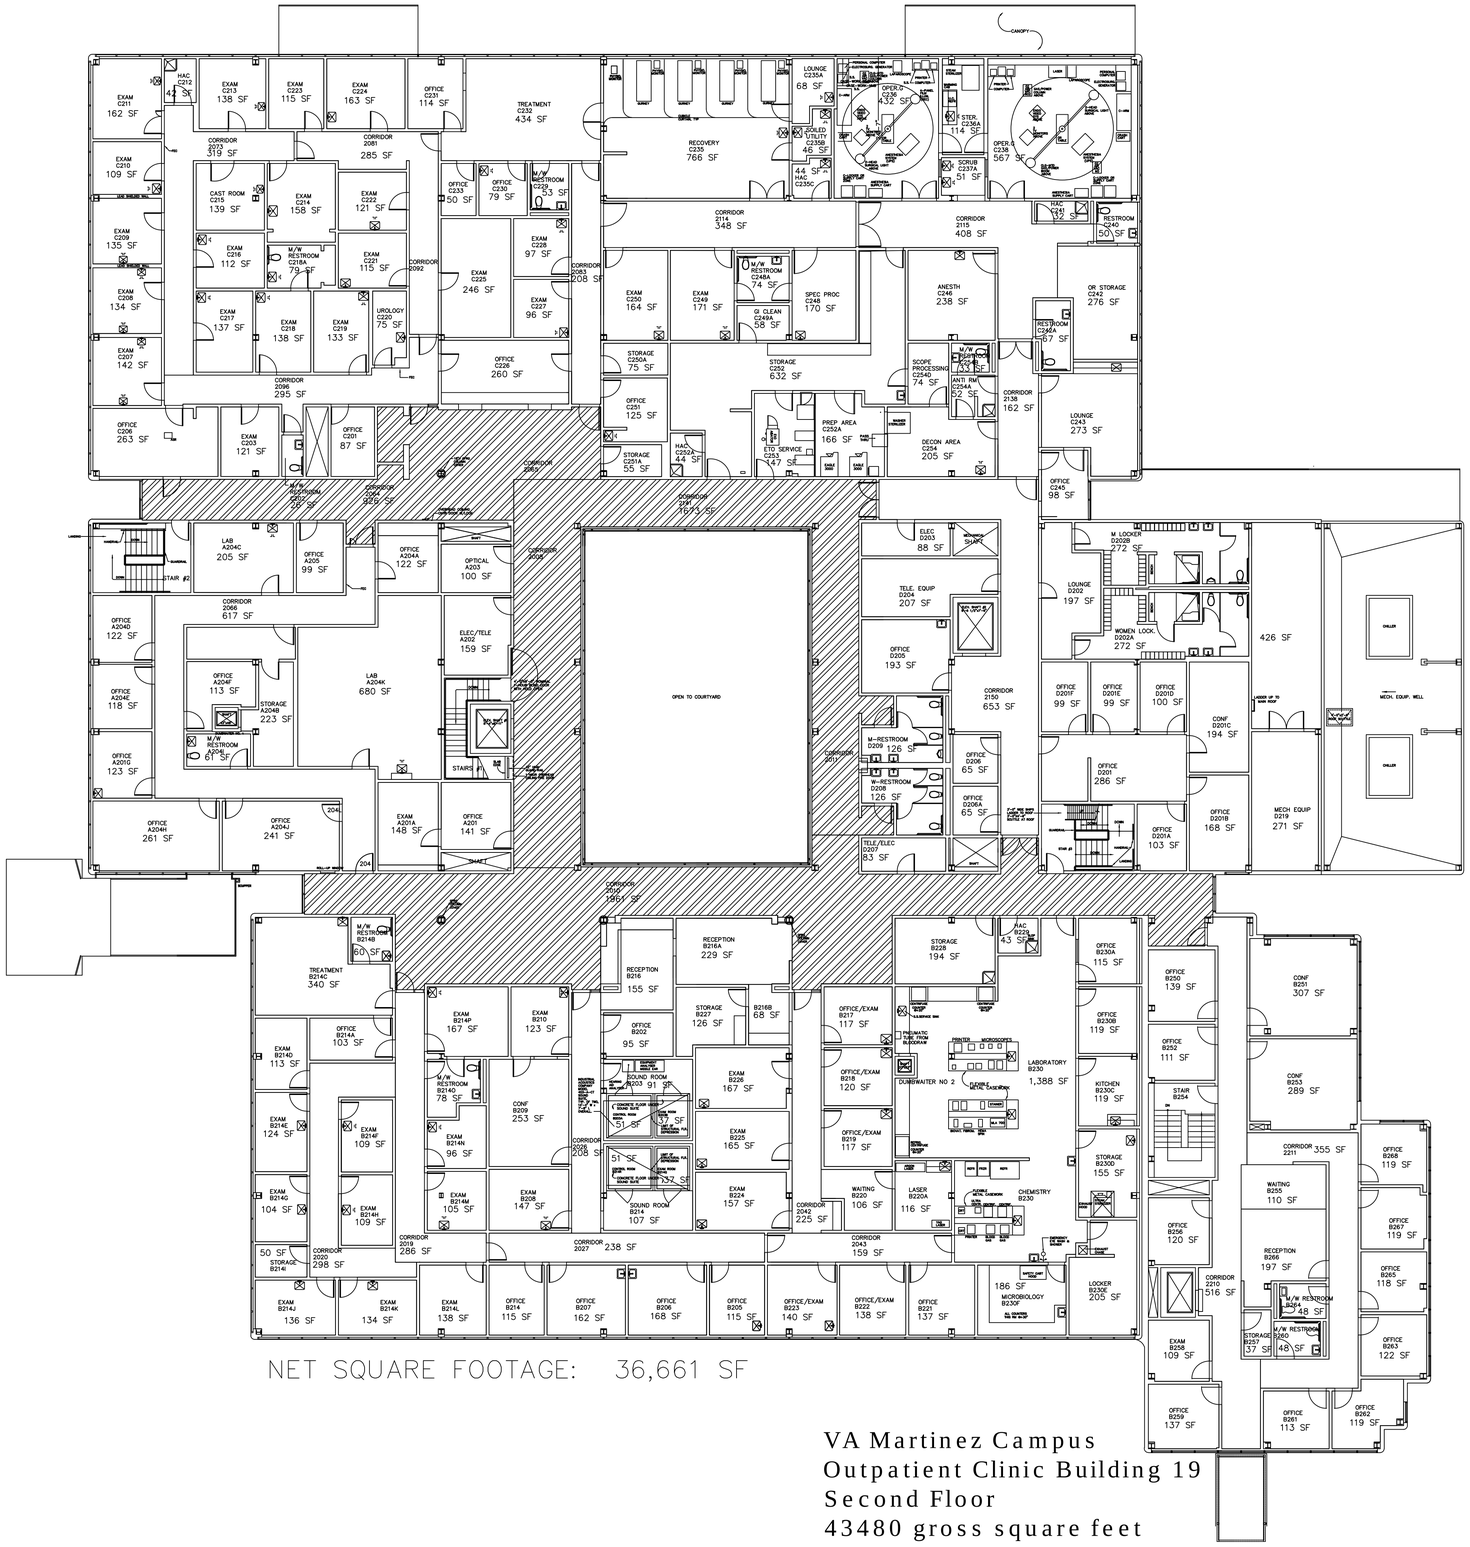

NET SQUARE FOOTAGE: 36,661 SF

VA Martinez Campus
Outpatient Clinic Building 19
Second Floor
43480 gross square feet