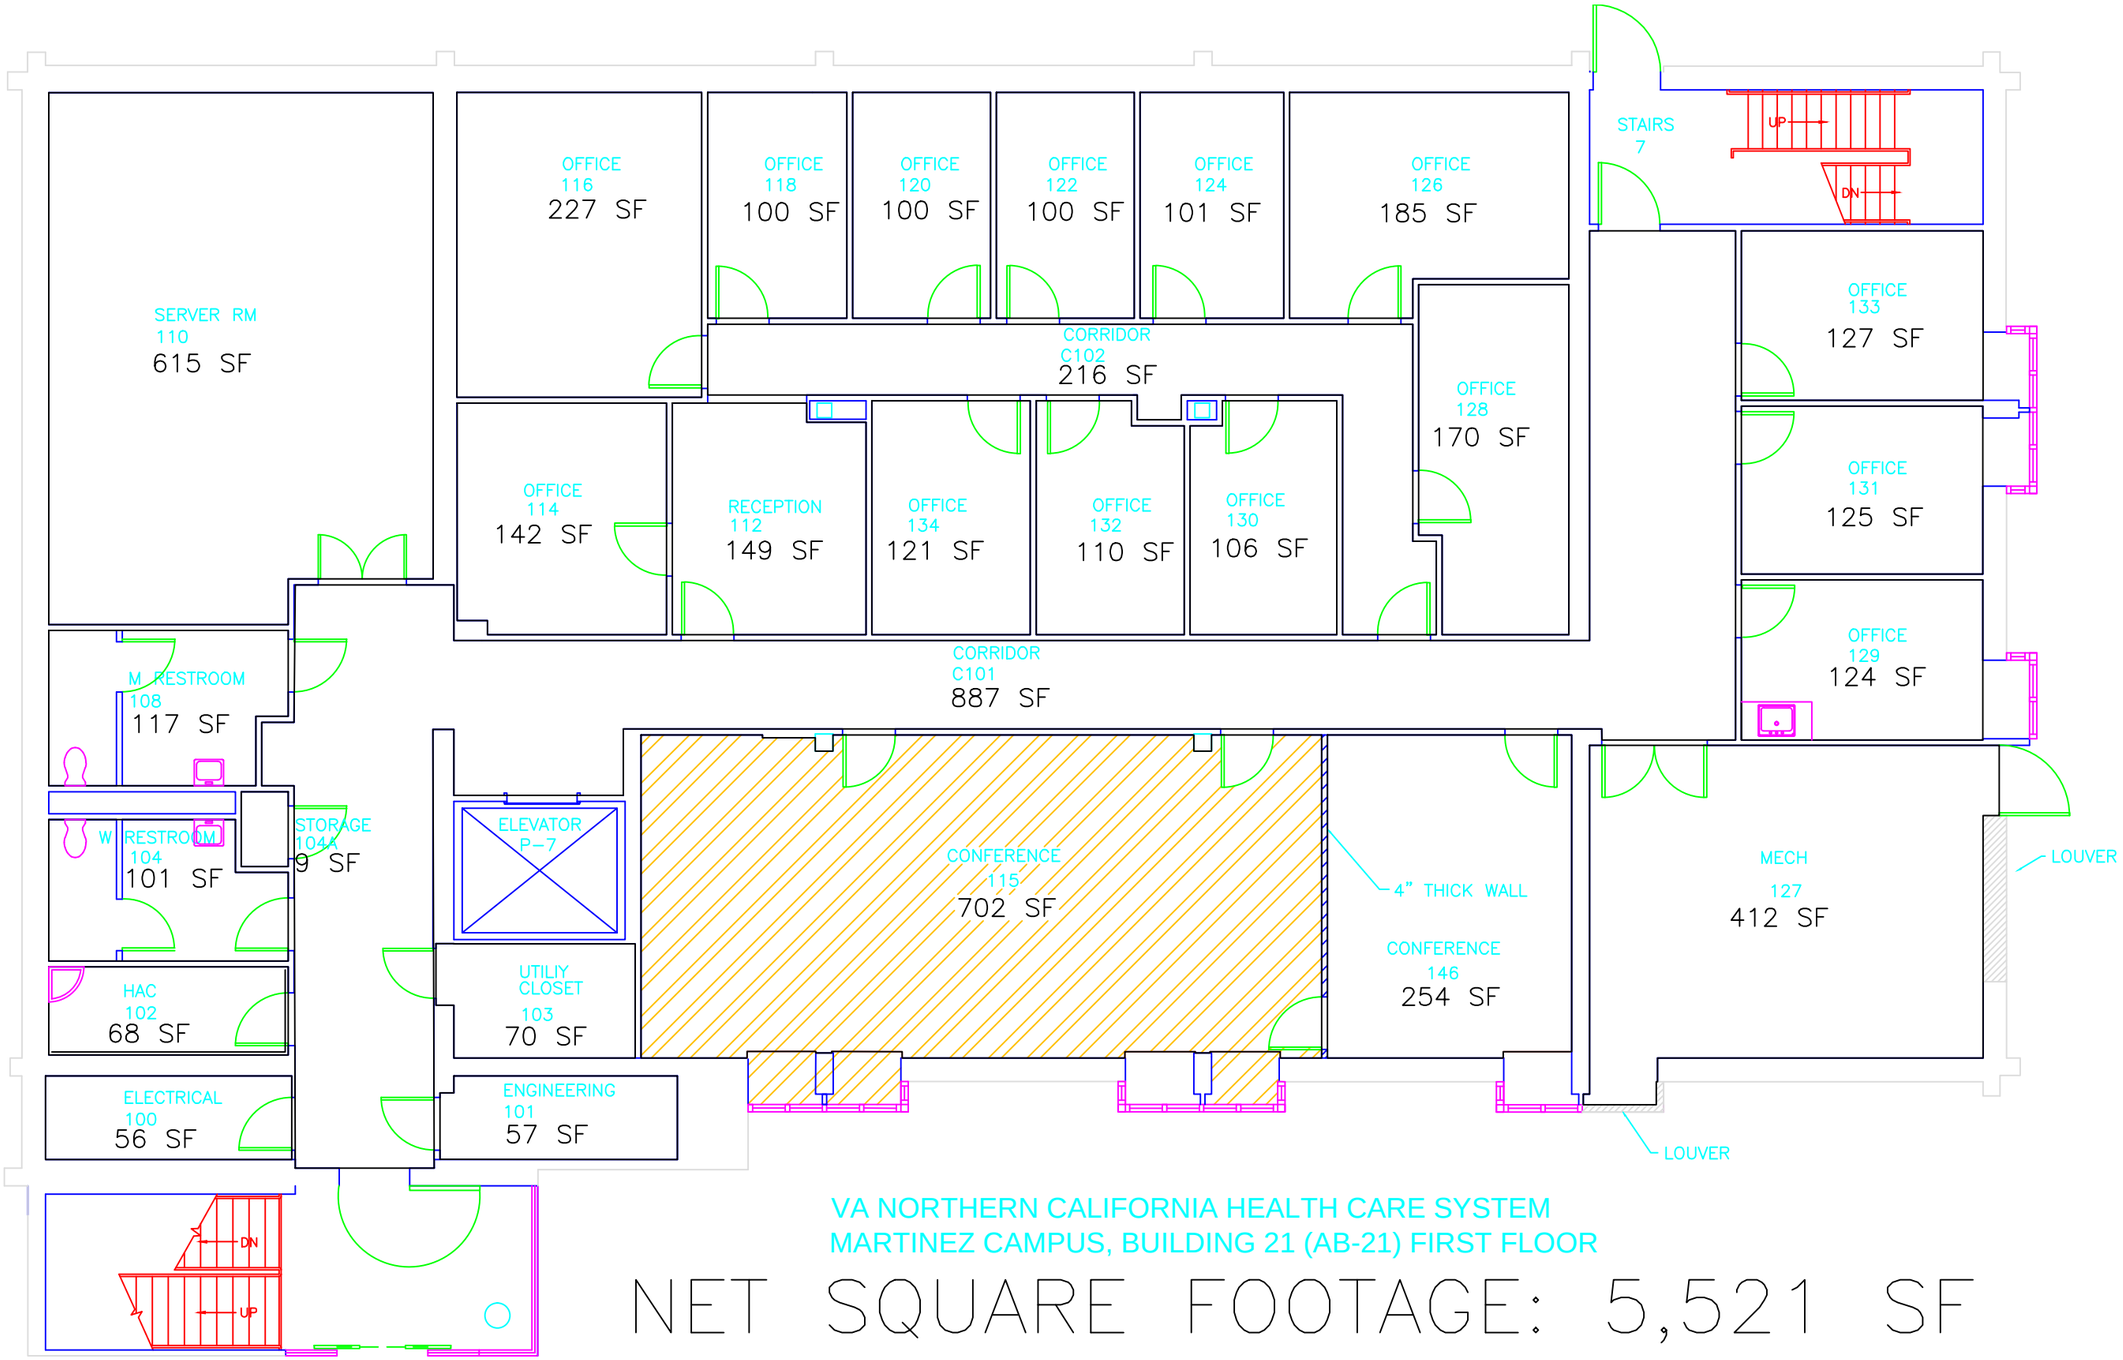

VA NORTHERN CALIFORNIA HEALTH CARE SYSTEM
MARTINEZ CAMPUS, BUILDING 21 (AB-21) FIRST FLOOR

NET SQUARE FOOTAGE: 5,521 SF