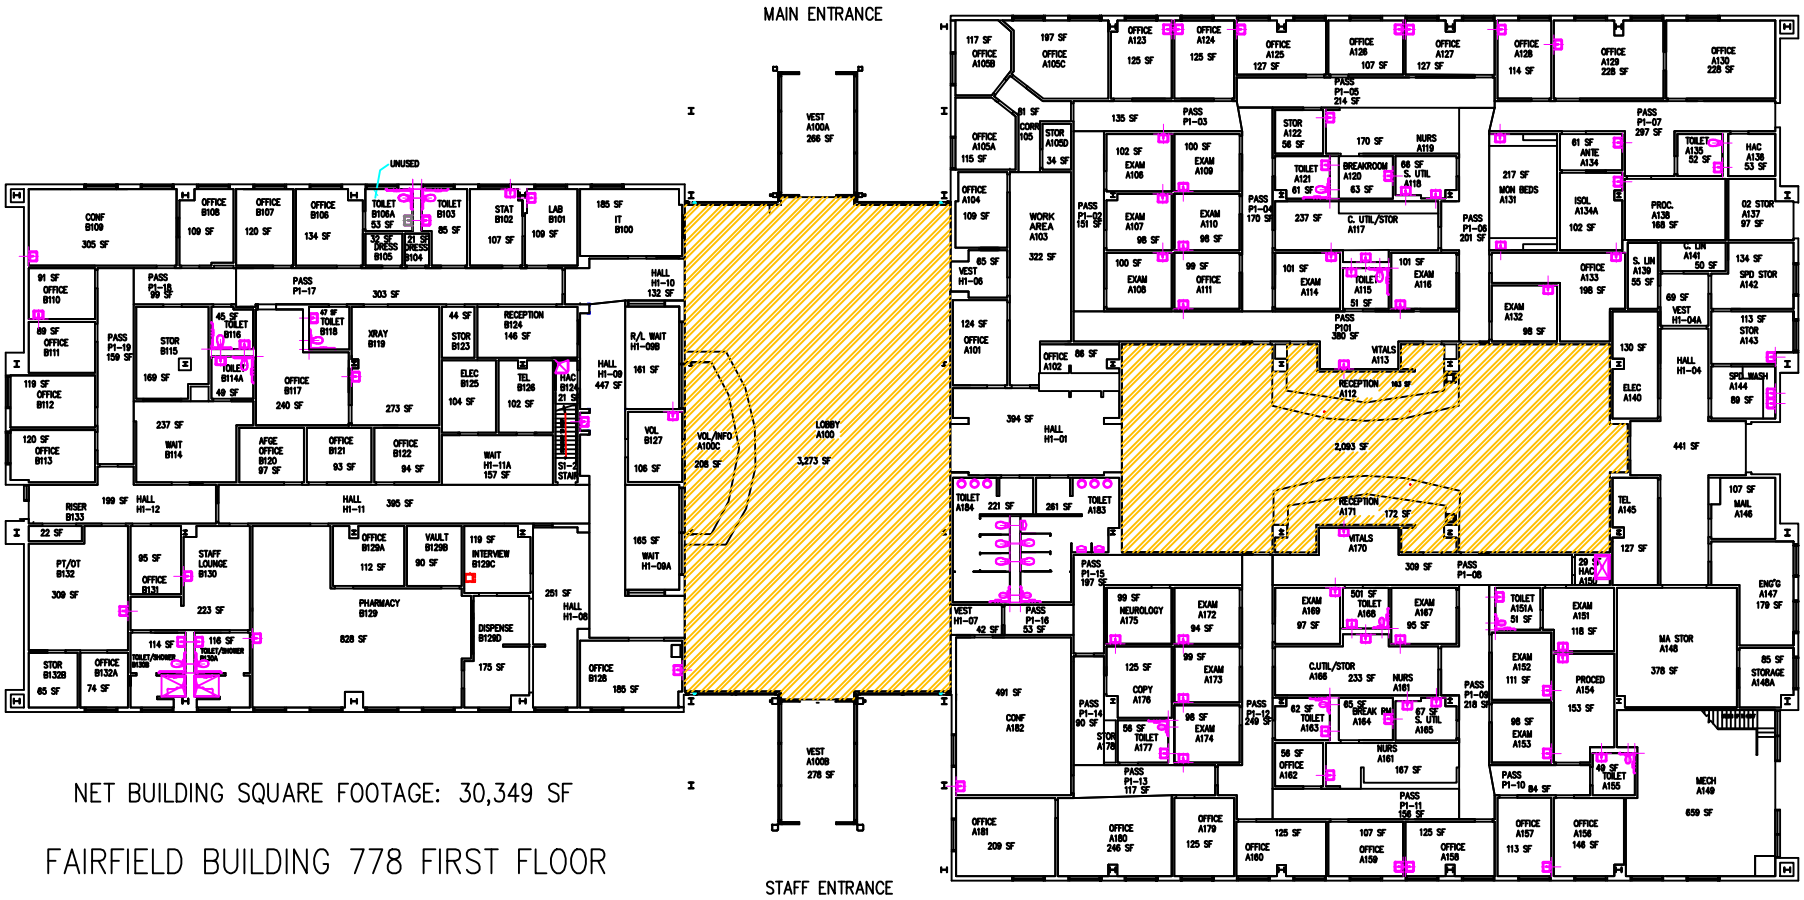

NET BUILDING SQUARE FOOTAGE: 30,349 SF

FAIRFIELD BUILDING 778 FIRST FLOOR