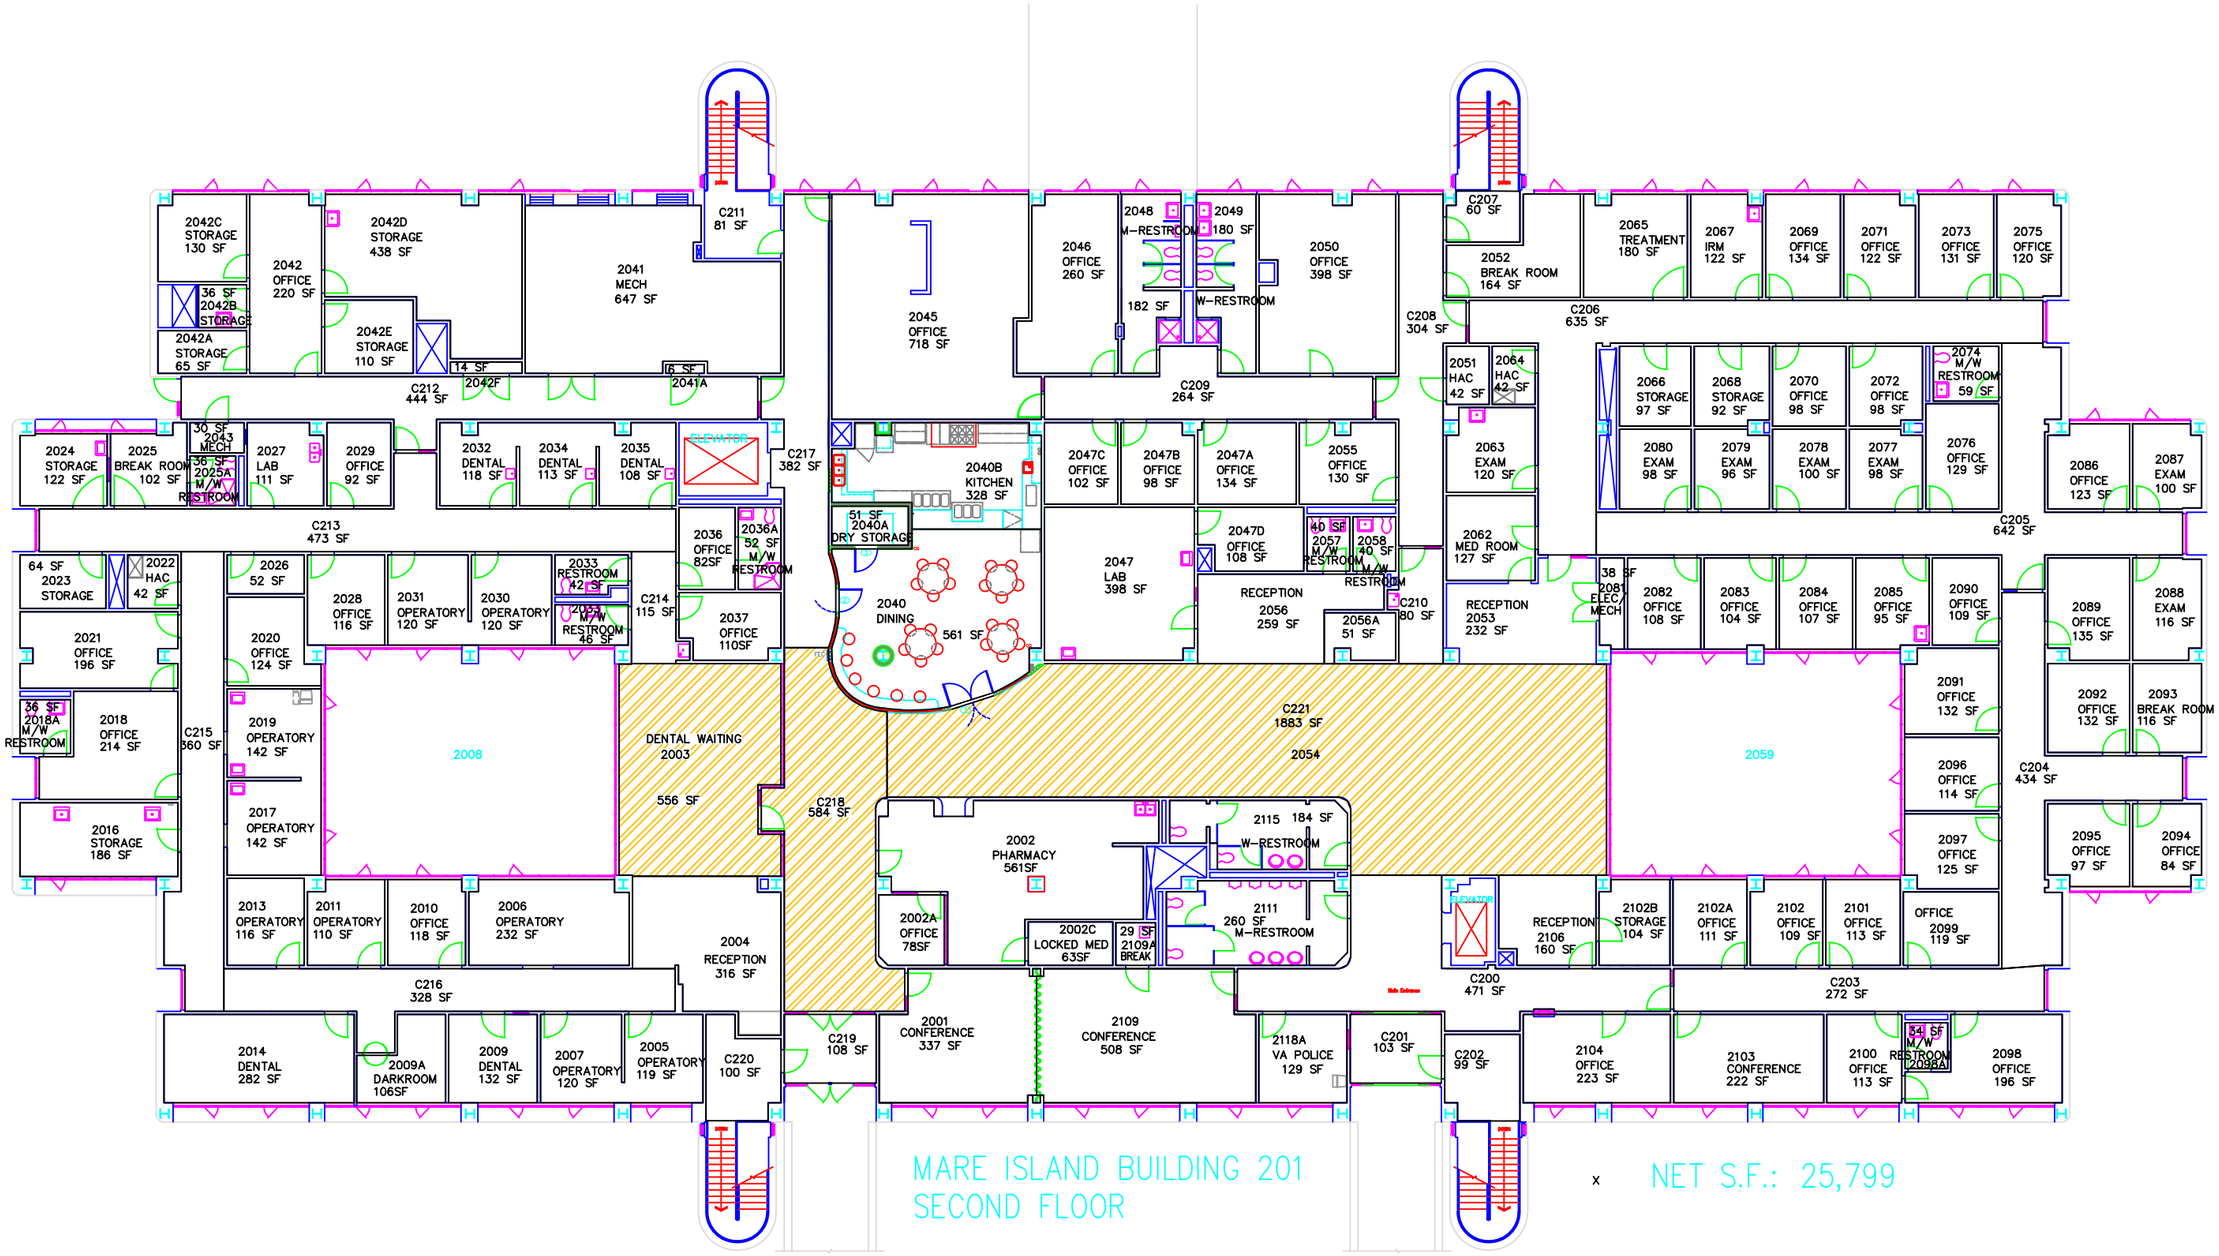

MARE ISLAND BUILDING 201
SECOND FLOOR

x NET S.F.: 25,799