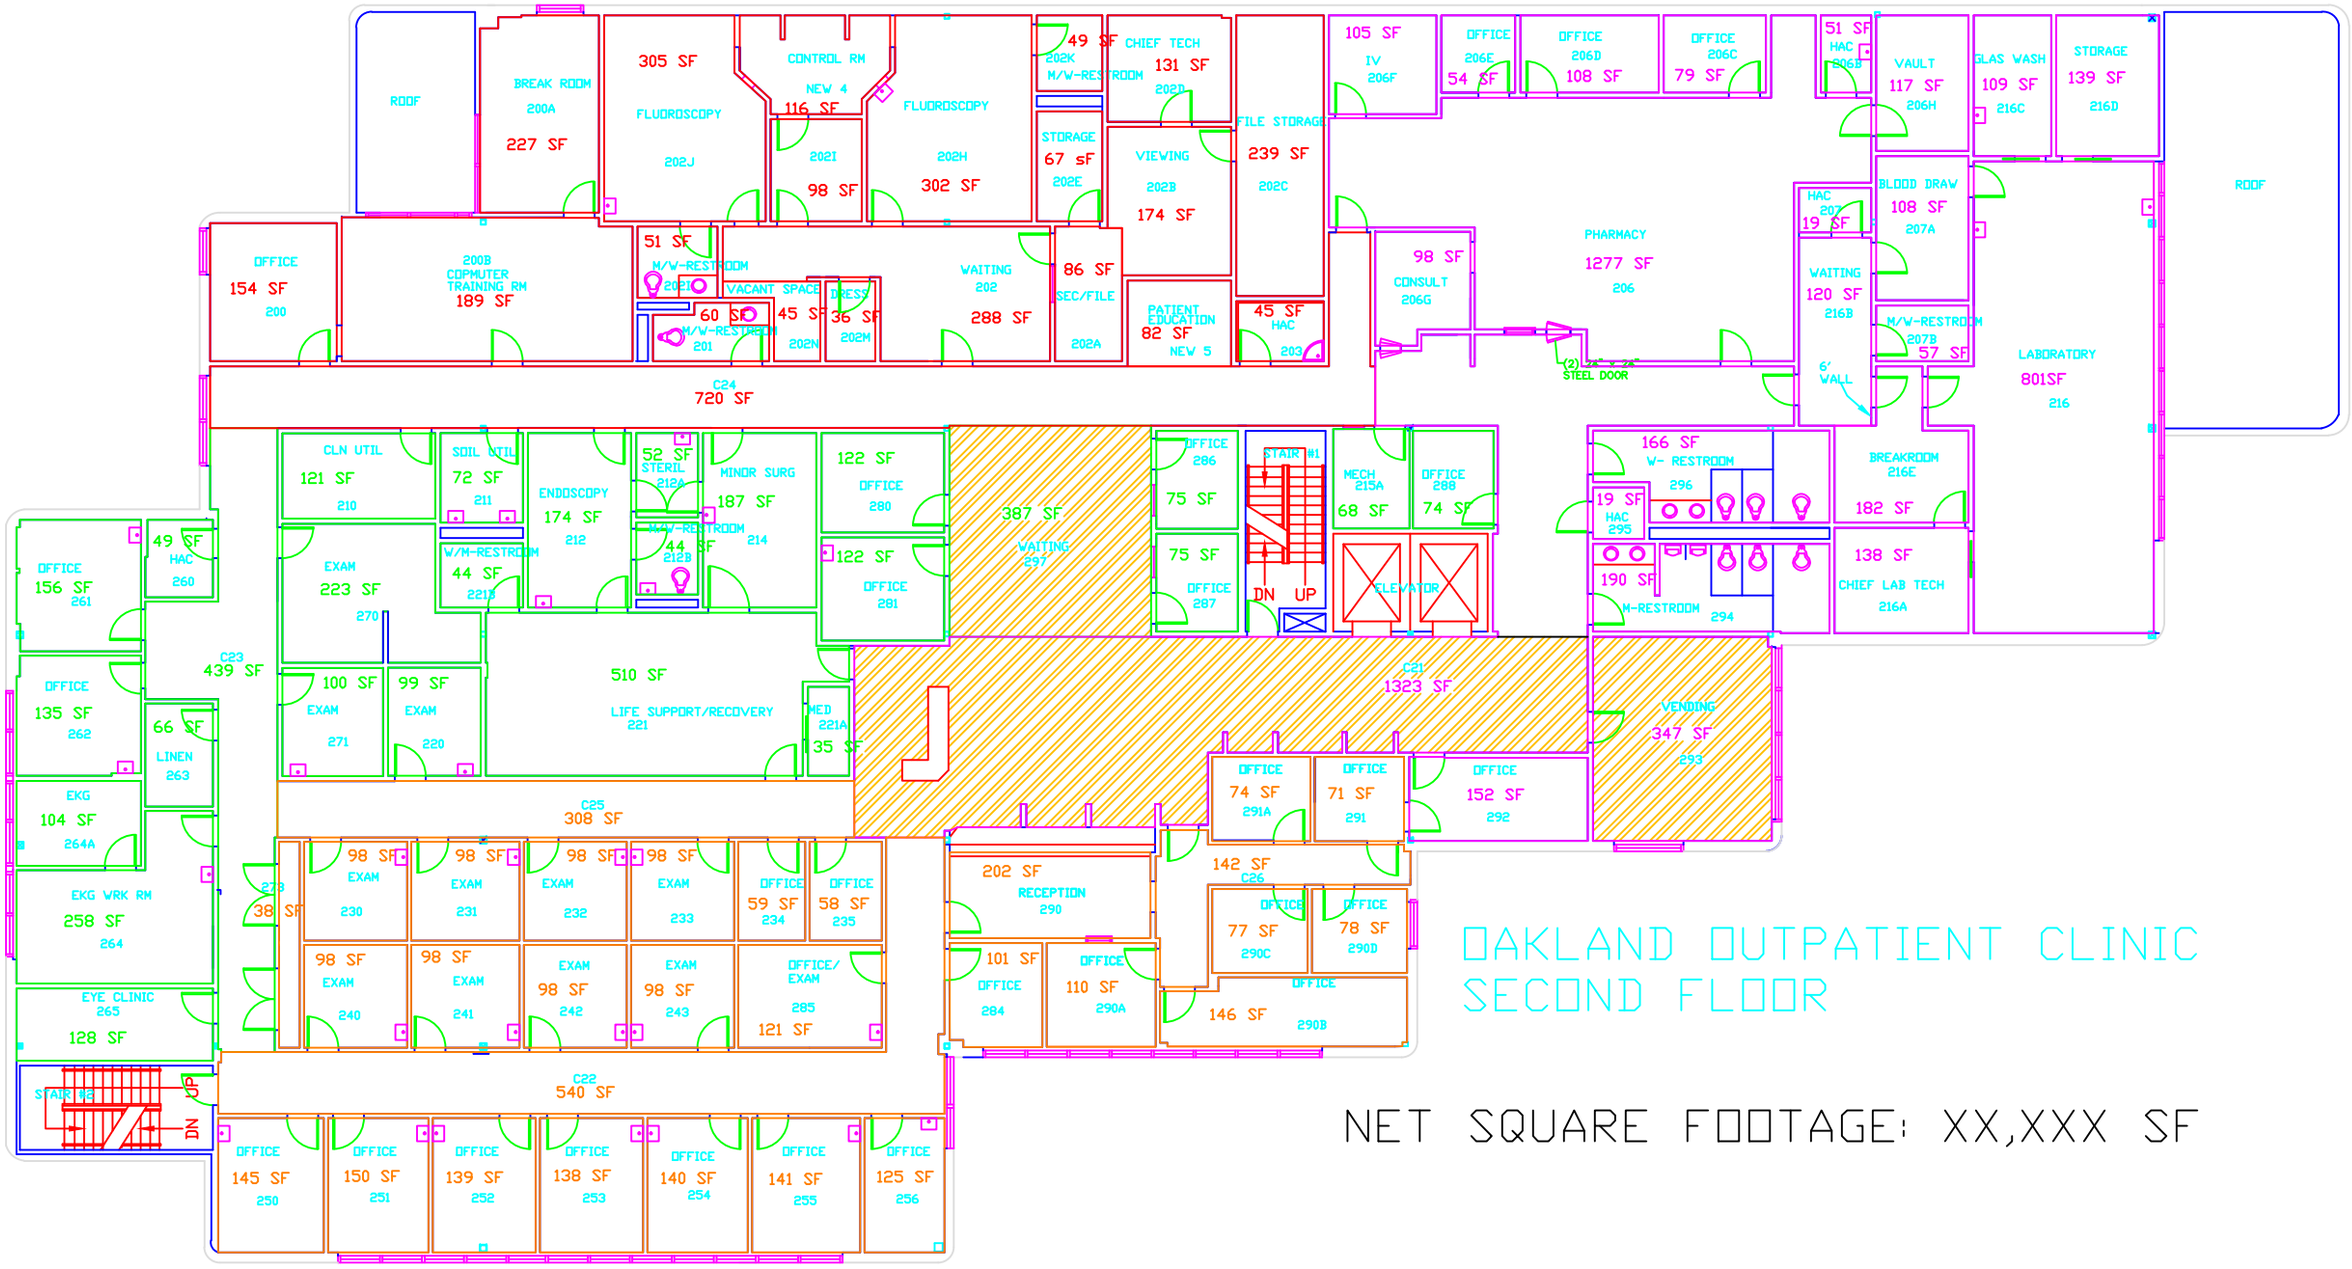

OAKLAND OUTPATIENT CLINIC
SECOND FLOOR

NET SQUARE FOOTAGE: XX,XXX SF