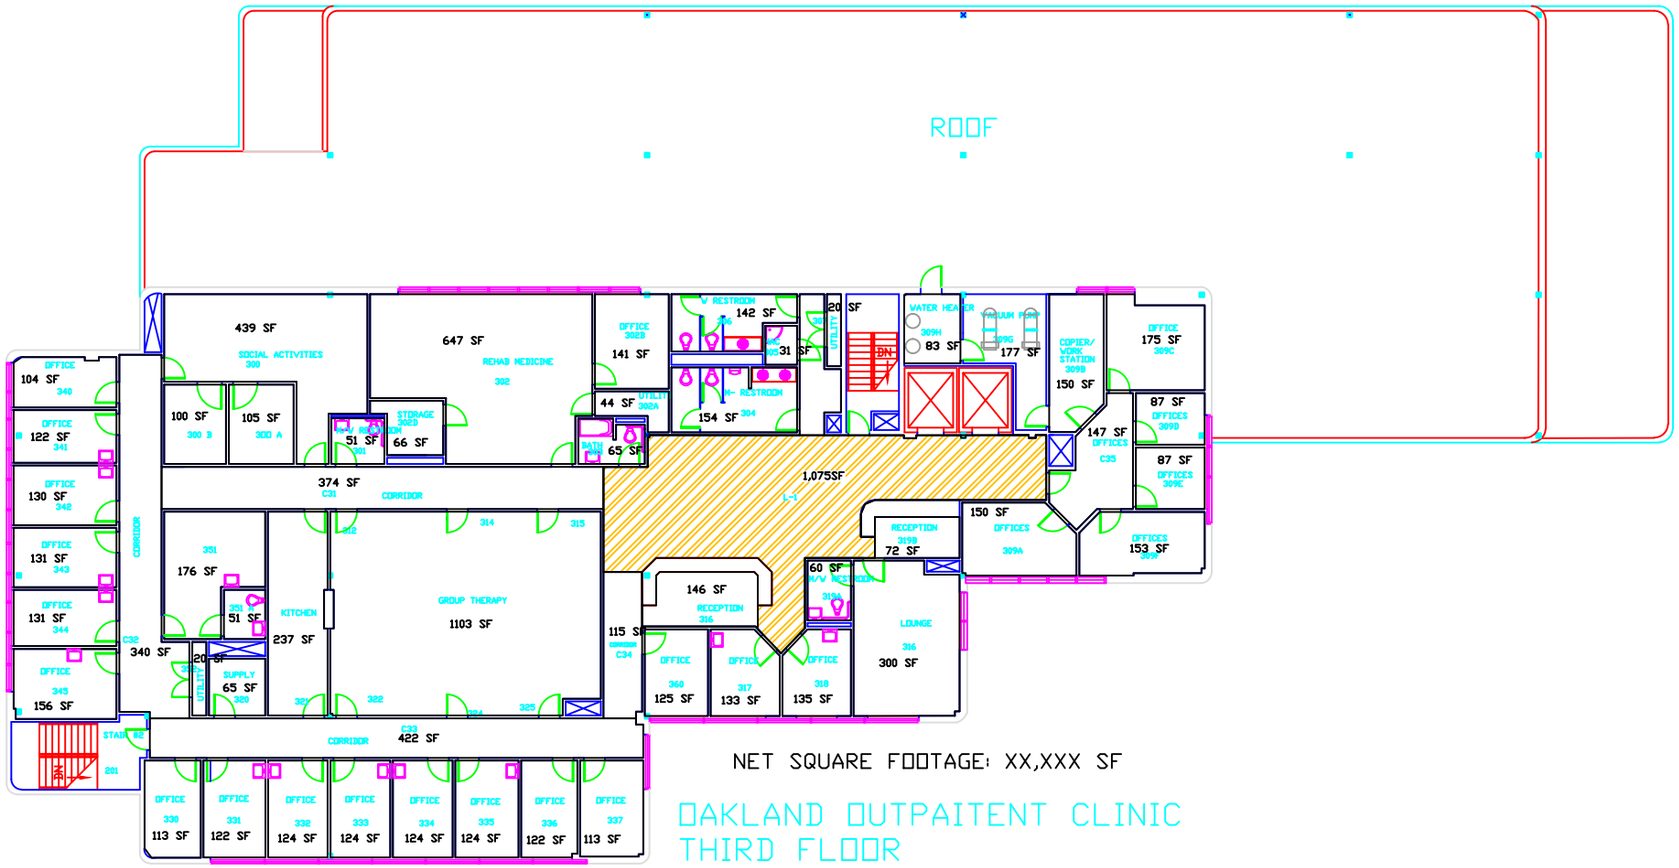

NET SQUARE FOOTAGE: XX,XXX SF

OAKLAND OUTPAITENT CLINIC
THIRD FLOOR