LUMINAIRE DATA SHEET F8-4

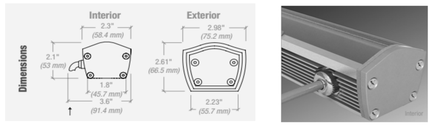

LUMINAIRE INFORMATION

DESCRIPTION:	4' LED WALL GRAZER, 5 DEG DISTRIBUTION
LAMP TYPE:	LED, 4000K
LUMENS PER LAMP	1120
BALLAST TYPE:	LED DRIVER (0-10v DIMMING)
BALLAST FACTOR / DRIVER OUTPUT:	1.00
VOLTAGE:	120/277v
WATTAGE:	14W
MOUNTING:	SURFACE
COMMENTS:	
BASIS OF DESIGN:	IO LIGHTING LINE 2.0 SERIES

LUMINAIRE DATA SHEET F9

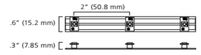

LUMINAIRE INFORMATION

DESCRIPTION:	FLEXIBLE LED TAPE
LAMP TYPE:	LED, 4000K
LUMENS PER LAMP	
BALLAST TYPE:	LOW VOLTAGE TRANSFORMER
BALLAST FACTOR / DRIVER OUTPUT:	1.00
VOLTAGE:	120/277v
WATTAGE:	1W PER FOOT
MOUNTING:	SURFACE
COMMENTS:	
BASIS OF DESIGN:	LUMIFICENT ACCENT SERIES

LUMINAIRE DATA SHEET F10

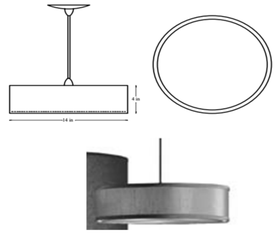

LUMINAIRE INFORMATION

DESCRIPTION:	14" ROUND FABRIC DRUM, WHITE LINEN FABRIC BOTTOM, BLACK FINISH WITH PLATINUM FABRIC
LAMP TYPE:	(1) F28 2D, 4000K
LUMENS PER LAMP	2150
BALLAST TYPE:	ELECTRONIC
BALLAST FACTOR / DRIVER OUTPUT:	1.00
VOLTAGE:	120/277v
WATTAGE:	27W
MOUNTING:	SURFACE
COMMENTS:	
BASIS OF DESIGN:	LUMENART SDP SERIES

LUMINAIRE DATA SHEET F11-4

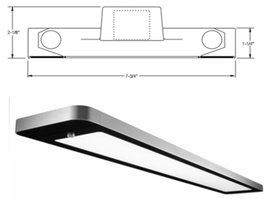

LUMINAIRE INFORMATION

DESCRIPTION:	4FT DIRECT/INDIRECT LINEAR PENDANT LUMINAIRE, ALUMINUM HOUSING, MESO OPTICS LENS, 80% DOWN KIT, AIRCRAFT CABLE MOUNT
LAMP TYPE:	(2) F28T5/841
LUMENS PER LAMP	2600
BALLAST TYPE:	STEP DIM (100% TO 50%), PROGRAMMED RAPID START
BALLAST FACTOR / DRIVER OUTPUT:	1.00
VOLTAGE:	120/277v
WATTAGE:	63W
MOUNTING:	PENDANT
COMMENTS:	SUSPEND FIXTURE 18" BELOW CELING
BASIS OF DESIGN:	LEADLITE FLOAT SERIES

LUMINAIRE DATA SHEET F11-8

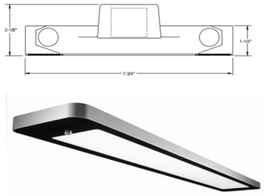

LUMINAIRE INFORMATION

DESCRIPTION:	8FT DIRECT/INDIRECT LINEAR PENDANT LUMINAIRE, ALUMINUM HOUSING, MESO OPTICS LENS, 80% DOWN KIT, AIRCRAFT CABLE MOUNT
LAMP TYPE:	(4) F28T5/841
LUMENS PER LAMP	2600
BALLAST TYPE:	STEP DIM (100% TO 50%), PROGRAMMED RAPID START
BALLAST FACTOR / DRIVER OUTPUT:	1.00
VOLTAGE:	120/277v
WATTAGE:	126W
MOUNTING:	PENDANT
COMMENTS:	SUSPEND FIXTURE 18" BELOW CELING
BASIS OF DESIGN:	LEADLITE FLOAT SERIES

LUMINAIRE DATA SHEET F12

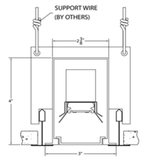

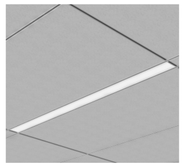

LUMINAIRE INFORMATION

DESCRIPTION:	2" WIDE x 4' LONG RECESSED SLOT, EXTRUDED ALUMINUM HOUSING, HIGH TRANSMISSION DIFFUSER, TRIMLESS FLANGE
LAMP TYPE:	LED, 4100K
LUMENS PER LAMP	1757
BALLAST TYPE:	LED DRIVER (0-10v DIMMING)
BALLAST FACTOR / DRIVER OUTPUT:	
VOLTAGE:	120/277v
WATTAGE:	28W
MOUNTING:	RECESSED IN DRYWALL
COMMENTS:	
BASIS OF DESIGN:	NEORAY 22DR SERIES

LUMINAIRE DATA SHEET F13

LUMINAIRE INFORMATION

DESCRIPTION:	24" LONG x 7" HIGH OVER MIRROR LIGHT, FORSTED GLASS LENS
LAMP TYPE:	(2) F24T5HO
LUMENS PER LAMP	1760
BALLAST TYPE:	PROGRAMMED RAPID START
BALLAST FACTOR / DRIVER OUTPUT:	1.00
VOLTAGE:	120/277v
WATTAGE:	52W
MOUNTING:	WALL MOUNTED
COMMENTS:	
BASIS OF DESIGN:	PLC 814-SN SERIES

LUMINAIRE DATA SHEET F14

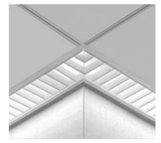

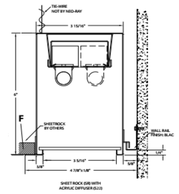

LUMINAIRE INFORMATION

DESCRIPTION:	RECESSED PERIMETER WALL SLOT, WHITE ACRYLIC DIFFUSER
LAMP TYPE:	(2) F28T5/841
LUMENS PER LAMP	2600
BALLAST TYPE:	PROGRAMMED RAPID START
BALLAST FACTOR / DRIVER OUTPUT:	0.88
VOLTAGE:	120/277v
WATTAGE:	63W
MOUNTING:	RECESSED
COMMENTS:	
BASIS OF DESIGN:	NEORAY 75 SERIES

LUMINAIRE DATA SHEET F15

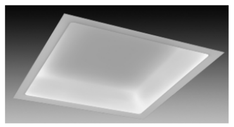

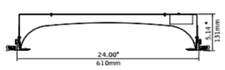

LUMINAIRE INFORMATION

DESCRIPTION:	RECESSED 2x2 SKYLIGHT
LAMP TYPE:	LED (4000K)
LUMENS PER LAMP	2119
BALLAST TYPE:	LED DRIVER (STANDARD DIMMING)
BALLAST FACTOR / DRIVER OUTPUT:	1.00
VOLTAGE:	120/277v
WATTAGE:	28W
MOUNTING:	RECESSED
COMMENTS:	
BASIS OF DESIGN:	FOCAL POINT VAULT SERIES

LUMINAIRE DATA SHEET S1

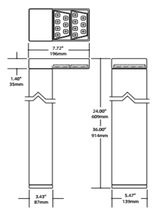

LUMINAIRE INFORMATION

DESCRIPTION:	24" HIGH BOLLARD, EXTRUDED ALUMINUM HOUSING, CLEAR TEMPERED GLASS LENS, TYPE IV DISTRIBUTION
LAMP TYPE:	LED, 4100K
LUMENS PER LAMP	2350
BALLAST TYPE:	LED DRIVER (0-10v DIMMING)
BALLAST FACTOR / DRIVER OUTPUT:	
VOLTAGE:	120/277v
WATTAGE:	31W
MOUNTING:	GROUND
COMMENTS:	
BASIS OF DESIGN:	LUMIERE EON SERIES

LUMINAIRE DATA SHEET S3

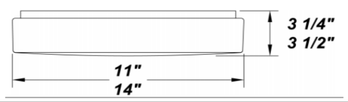

LUMINAIRE INFORMATION

DESCRIPTION:	14" ROUND LED DRUM FIXTURE
LAMP TYPE:	LED, 4000K
LUMENS PER LAMP	1513
BALLAST TYPE:	LED DRIVER (0-10v DIMMING)
BALLAST FACTOR / DRIVER OUTPUT:	1.00
VOLTAGE:	120/277v
WATTAGE:	25W
MOUNTING:	SURFACE
COMMENTS:	
BASIS OF DESIGN:	TERON EAGLE 14 SERIES

LUMINAIRE DATA SHEET S5

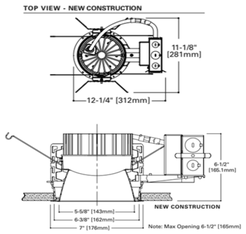

LUMINAIRE INFORMATION

DESCRIPTION:	6" LED DOWNLIGHT, CLEAR APERTURE, MEDIUM DISTRIBUTION, WARM HAZE REFLECTOR, WET LOCATION RATED
LAMP TYPE:	LED, 4000K
LUMENS PER LAMP	2000
BALLAST TYPE:	LED DRIVER (0-10v DIMMING)
BALLAST FACTOR / DRIVER OUTPUT:	1.00
VOLTAGE:	120/277v
WATTAGE:	31.5W
MOUNTING:	RECESSED IN CANOPY
COMMENTS:	
BASIS OF DESIGN:	PORTFOLIO LD6A SERIES

NORTH

FULLY SPRINKLERED
BID DOCUMENTS

Revisions:	Date

CONSULTANTS:

HOPE FURRER Associates, Inc.

ARCHITECTS/ENGINEERS:

A|E works
6587 HAMILTON AVENUE
PITTSBURGH, PENNSYLVANIA 15206
PH: 412.287.7333 FAX: 412.287.7334
www.ae-works.com

Drawing Title
LIGHTING LUMINAIRE DATA SHEETS

Approved: Project Director

Project Title
BUILDING 9 -
SECOND FLOOR RENOVATION

Location: 1400 Blackhorse Hill Road
Coatesville, PA 19320

Date	Checked	Drawn
05 / 12 / 14	JJD	JMZ

Project Number 542-13-105
Building Number 9
Drawing Number E603
Dwg. 115 **of** 125

Office of Construction and Facilities Management
Department of Veterans Affairs

VA FORM 08-6231