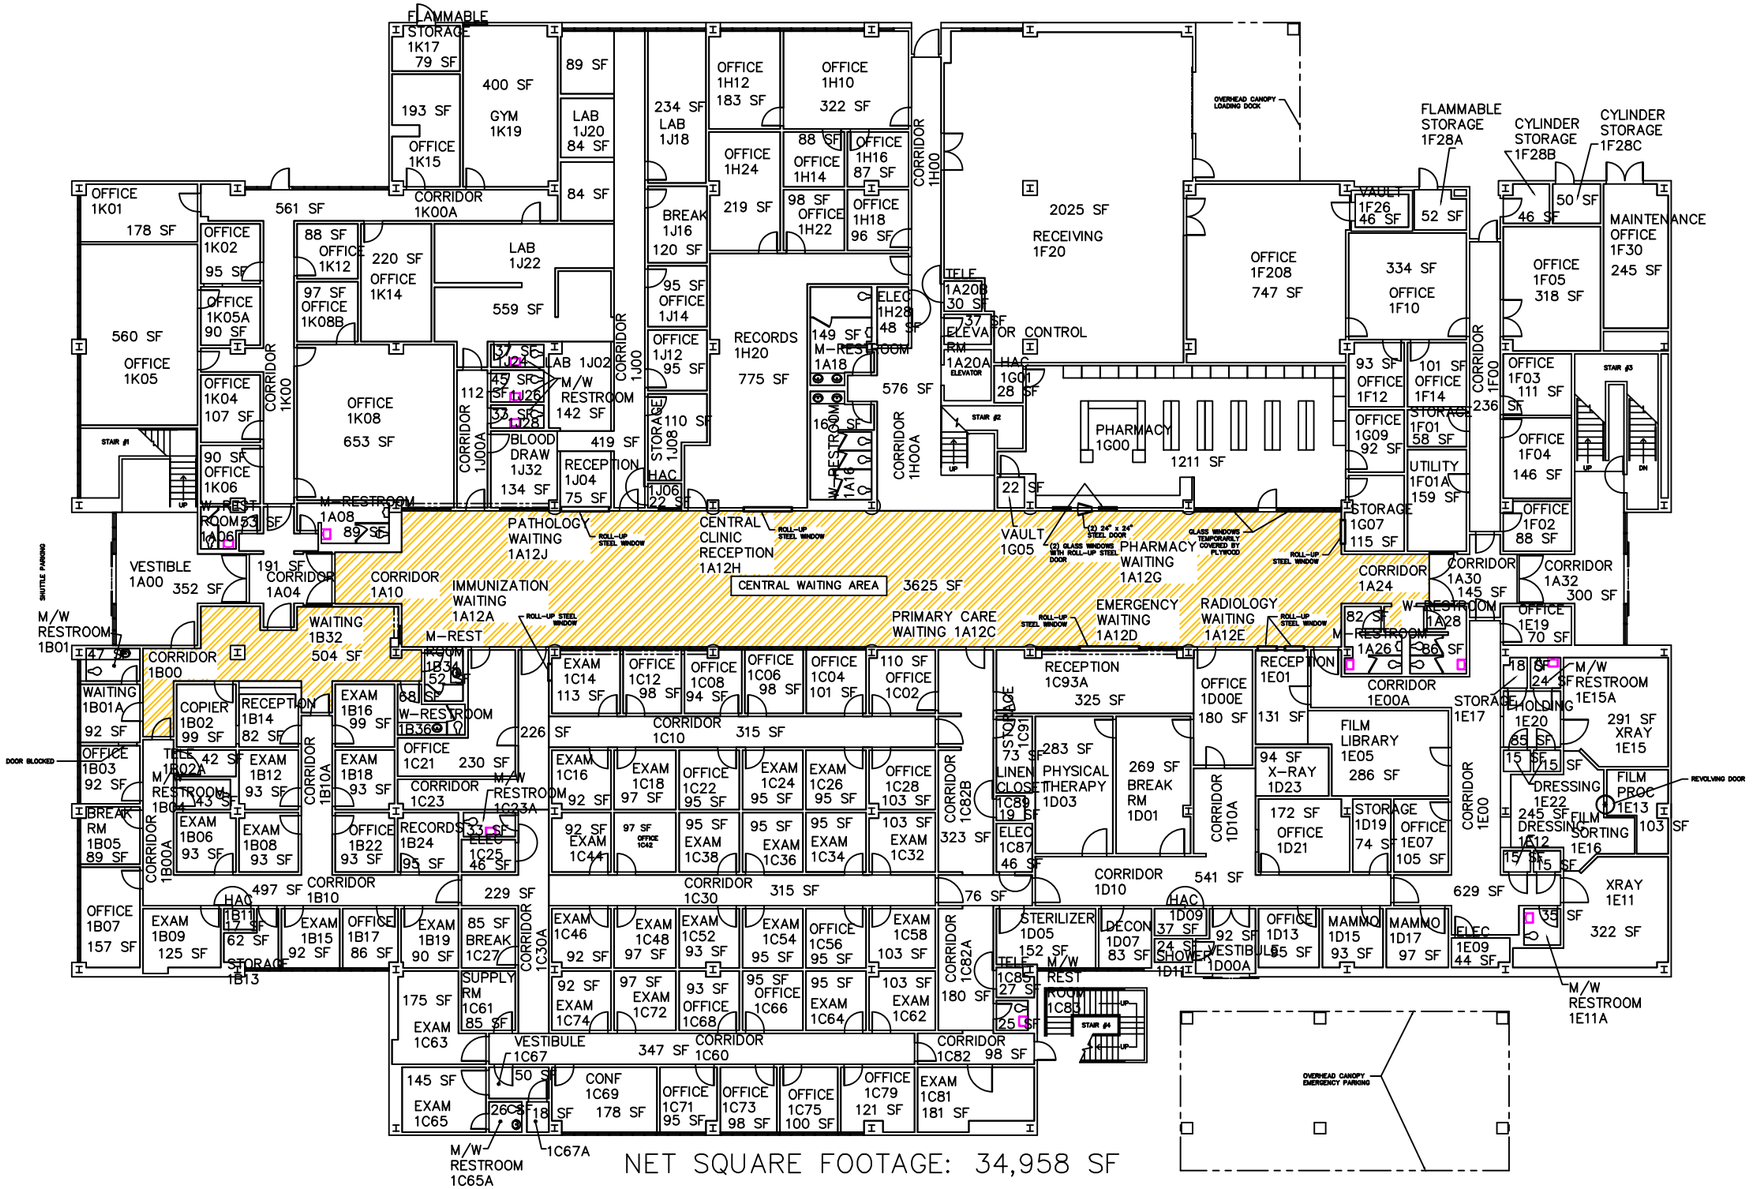

NET SQUARE FOOTAGE: 34,958 SF

BLDG–98 1st FLOOR
VA NORTHERN CALIFORNIA
HEALTH CARE SYSTEM
SACRAMENTO–McCLELLAN CAMPUS