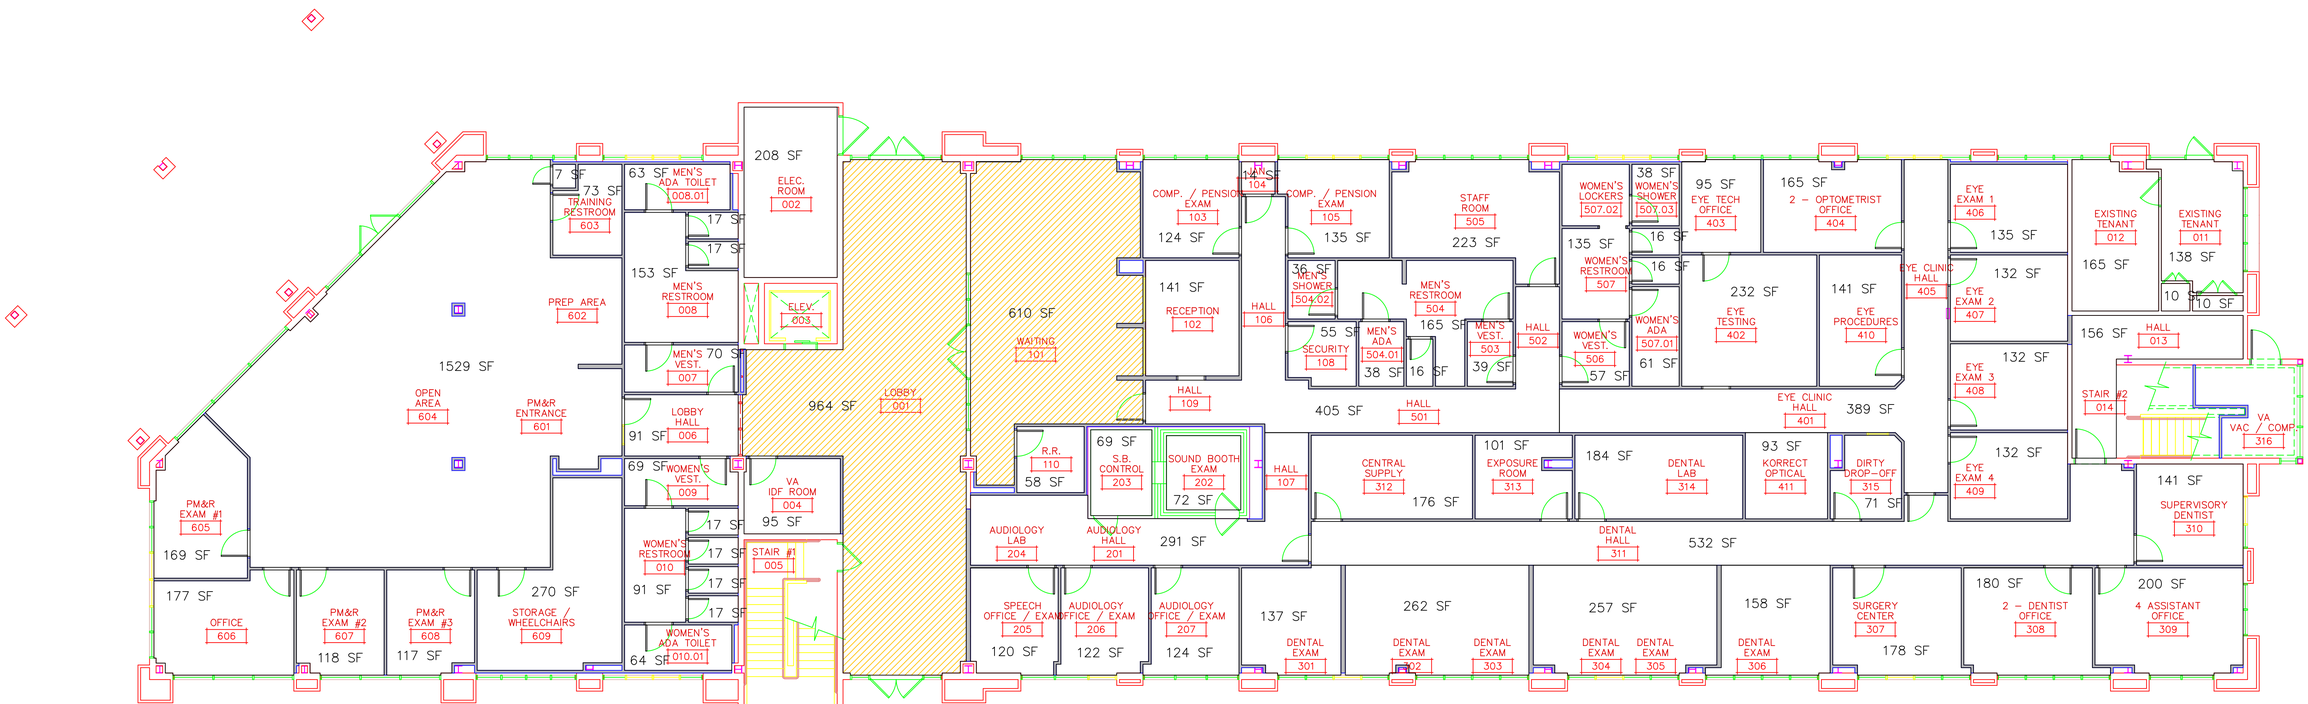

REDDING CLINICAL ANNEX

NET SQUARE FOOTAGE: 12,312 SF