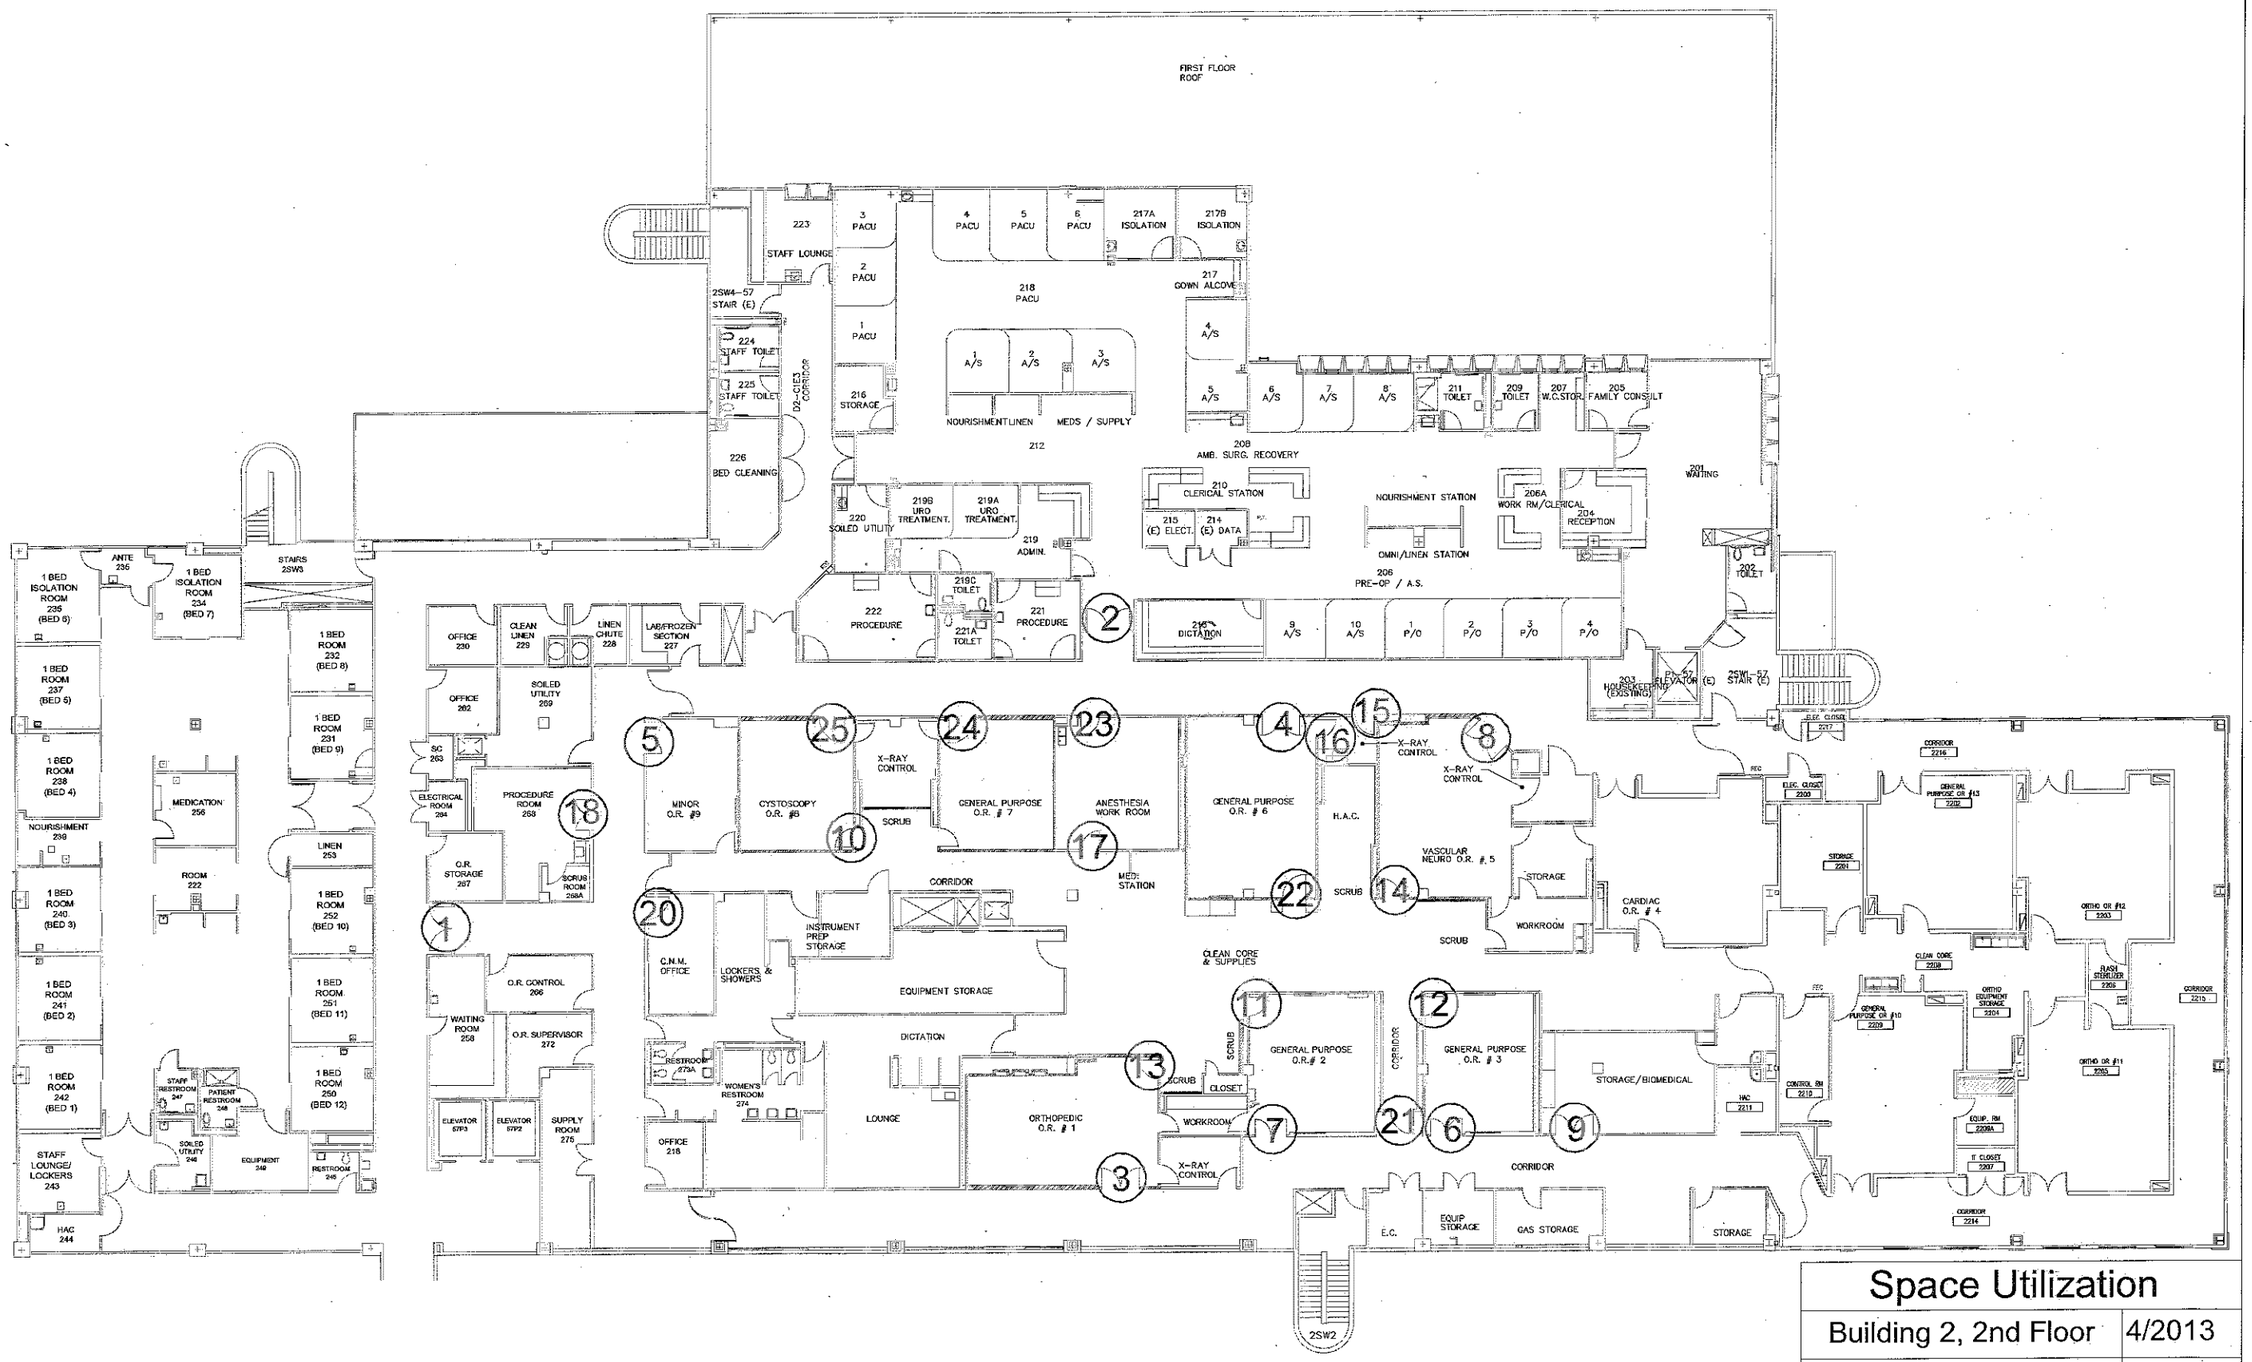

Space Utilization

Building 2, 2nd Floor | 4/2013

SAVAHCS
Tucson, Az. 85723