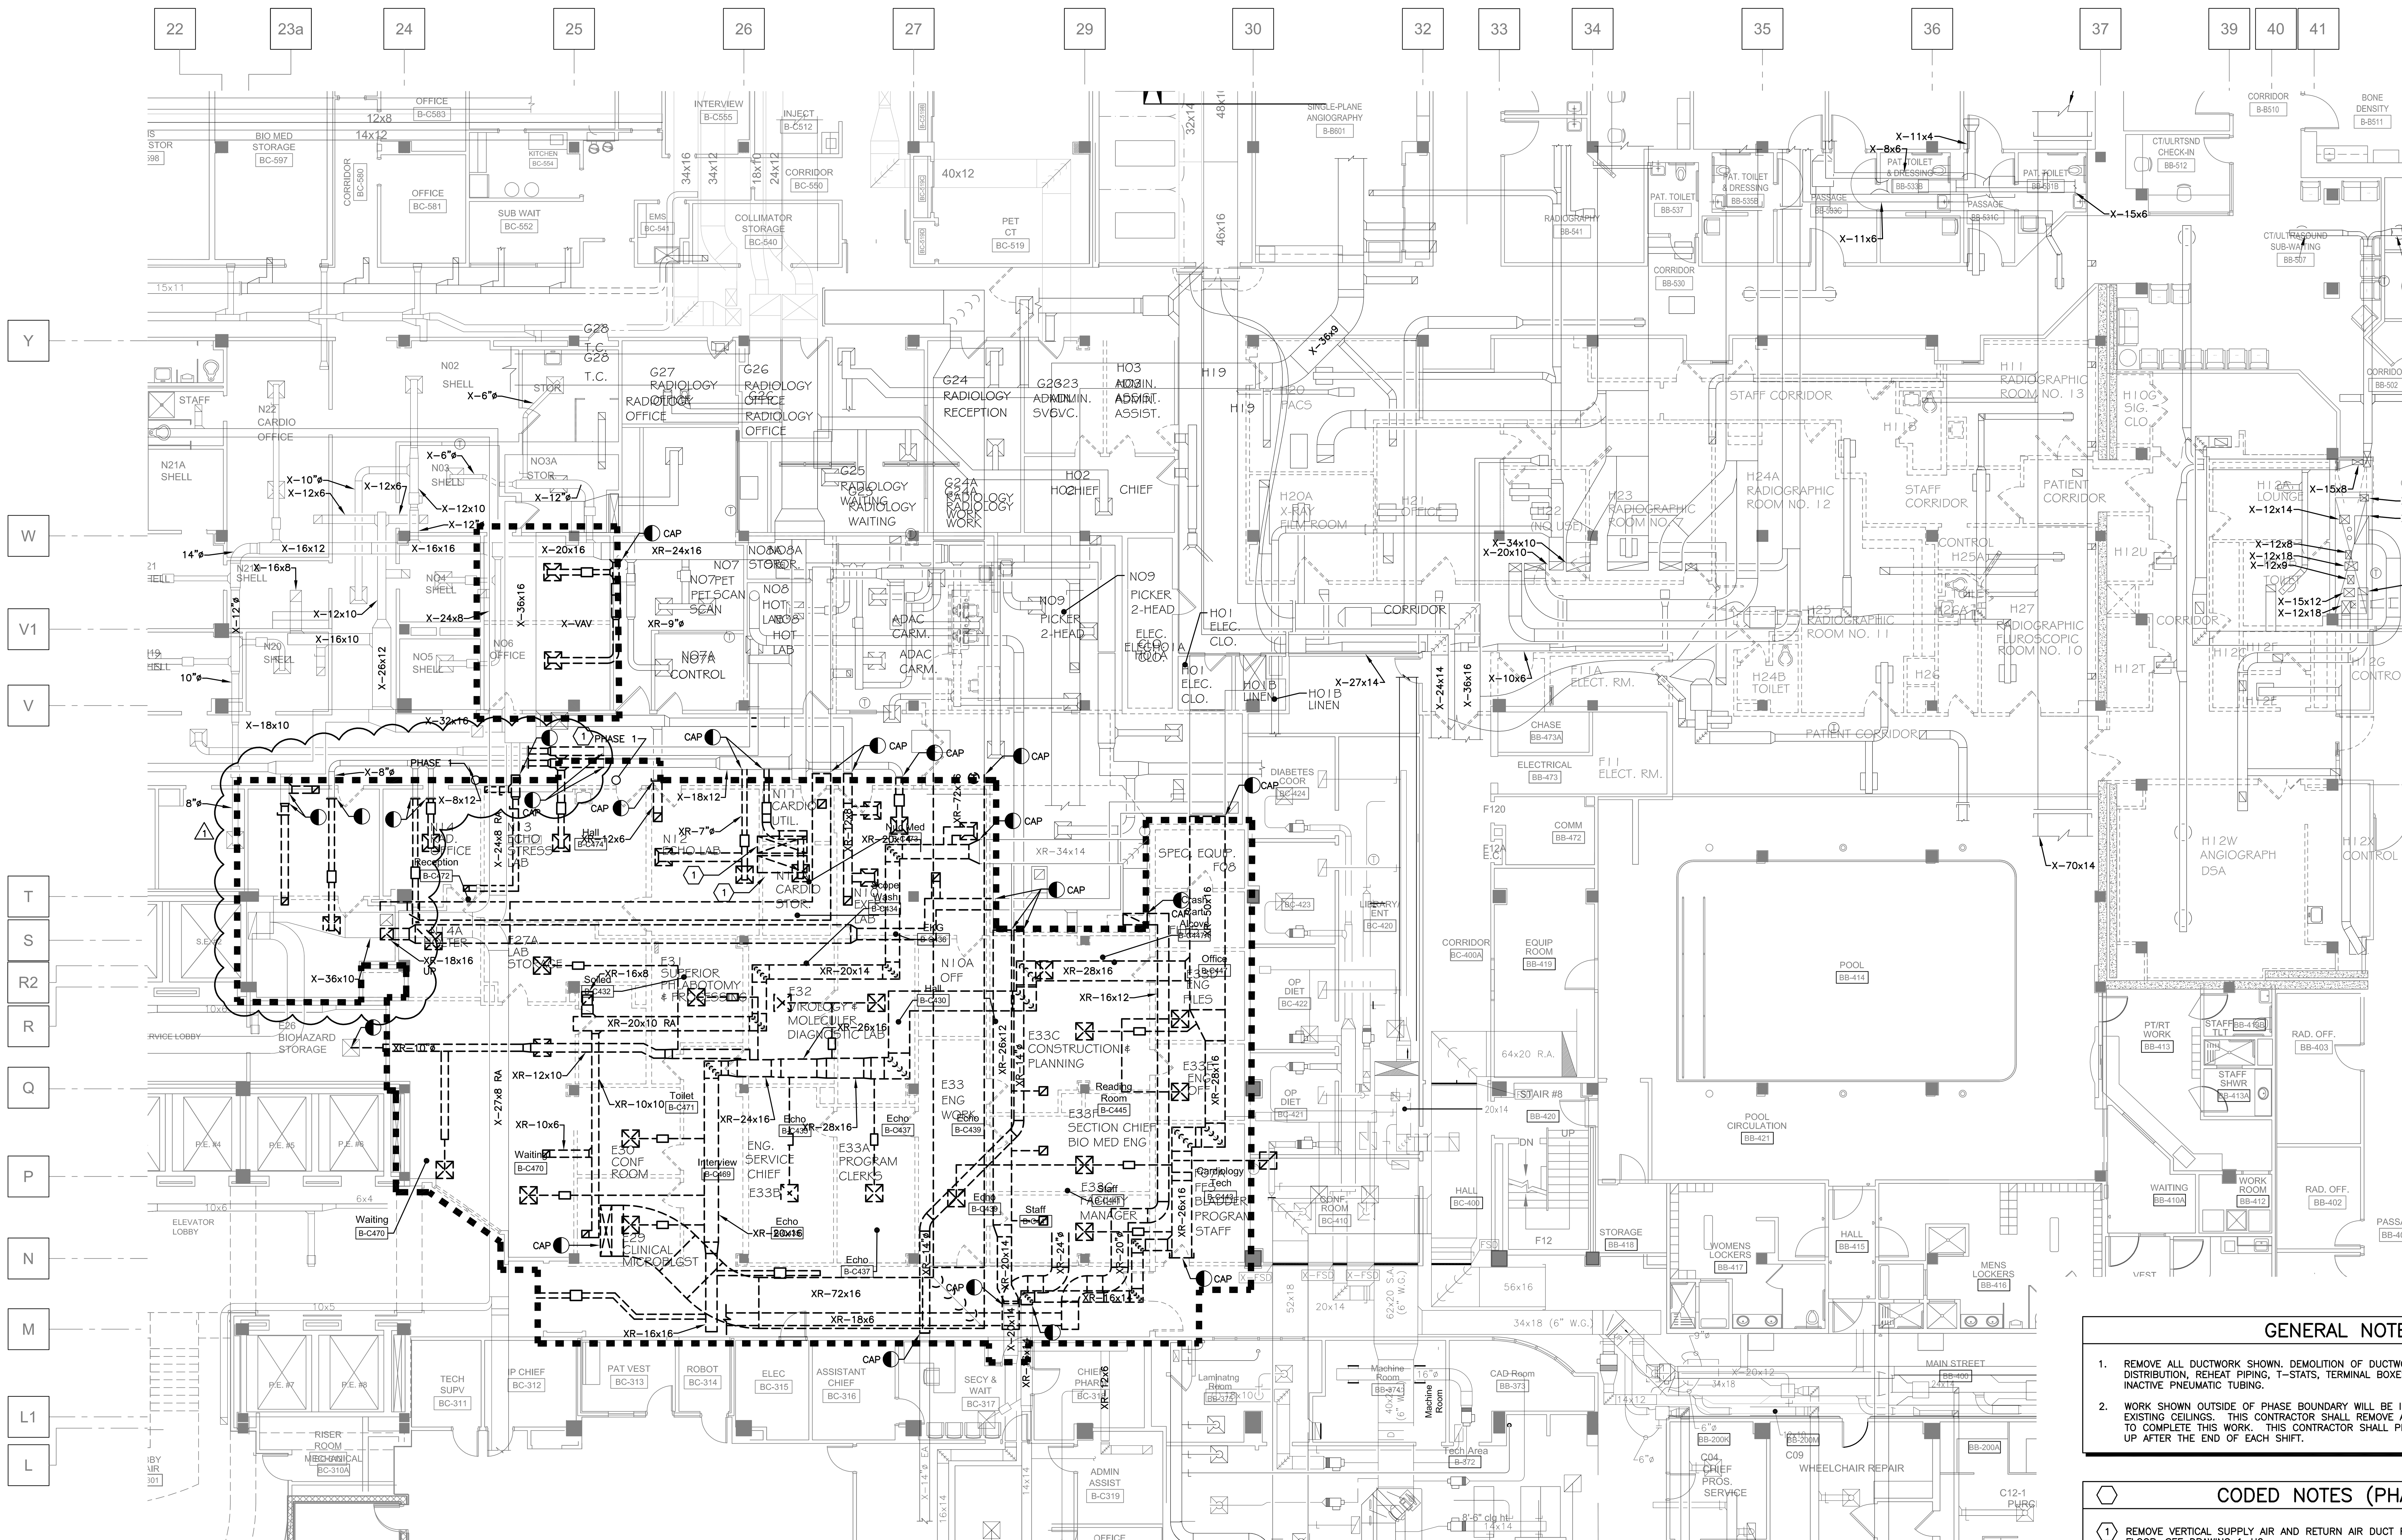

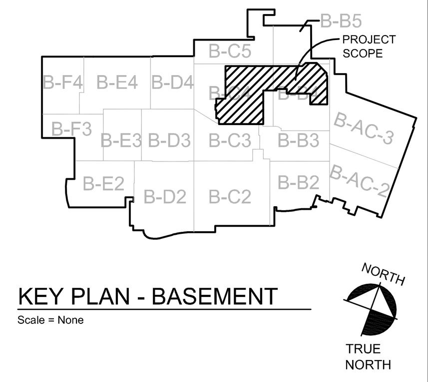

KEY PLAN - BASEMENT

Scale = None

GENERAL NOTES:

1. REMOVE ALL DUCTWORK SHOWN. DEMOLITION OF DUCTWORK SHALL INCLUDE ASSOCIATED AIR DISTRIBUTION, REHEAT PIPING, T–STATS, TERMINAL BOXES WHETHER SHOWN OR NOT AND ALL INACTIVE PNEUMATIC TUBING.
2. WORK SHOWN OUTSIDE OF PHASE BOUNDARY WILL BE INSTALLED AFTER HOURS ABOVE EXISTING CEILINGS. THIS CONTRACTOR SHALL REMOVE AND REPLACE CEILING AS REQUIRED TO COMPLETE THIS WORK. THIS CONTRACTOR SHALL PROTECT OCCUPIED AREA AND CLEAN UP AFTER THE END OF EACH SHIFT.

CODED NOTES (PHASE 1):

(1) REMOVE VERTICAL SUPPLY AIR AND RETURN AIR DUCT FROM ABOVE CEILING TO BELOW FLOOR. SEE DRAWING 1–H2.

PHASING NOTES:

REFER TO ARCHITECTURAL PHASING PLANS (DWGS 1–01.1, 1–01.2, 1–01.3, 1–01.4) FOR ADDITIONAL CONSTRUCTION PHASING REQUIREMENTS. CONTRACTOR WILL HAVE LIMITED ACCESS AND TIME TO COMPLETE WORK IN AREAS NOTED ON ARCHITECTURAL PHASING PLANS. WORK IN AREAS OUTSIDE CONSTRUCTION PHASE BOUNDARY OR AREAS NOTED TO BE COMPLETED AS A PART OF PREVIOUS OR FUTURE SEQUENCE WITHIN THE PHASE SHALL BE COMPLETED DURING OFF HOURS.

PARTIAL BASEMENT HVAC DEMOLITION PLAN - PHASE 1 (1)

SCALE: 1/8" = 1'0"

0' 4' 8' 16' 32'

FULLY SPRINKLERED

Revisions:	Date
AMENDMENT 02	09/12/14
Bid Issue	01/17/14

CONSULTANTS:

FREDRICK, FREDRICK & HELLER ENGINEERS, INC.
672 EAST ROYALTON ROAD
BROADVIEW HTS., OHIO 44147
TEL. (440) 546-9696
FAX: (440) 546-9699

BARBER & HOFFMAN, INC.
Consulting Engineers
2217 East 9th Street, Suite 350
Cleveland OH 44115-1257
216-875-0100/ (F) 216-875-0111
barberhoffman.com

STATE OF OHIO
BRIAN M. WIDOWSKI
66625
PROFESSIONAL ENGINEER
FFH #13027

ARCHITECT:

Perspectus architecture
13212 Shaker Square Suite 204 Cleveland, Ohio 44120
P. 216.752.1800 F.216.752.3833

DESIGN AND CONSTRUCTION DOCUMENTS AS INSTRUMENTS OF SERVICE ARE GIVEN IN CONFIDENCE AND REMAIN THE PROPERTY OF PERSPECTUS ARCHITECTURE. THE USE OF THIS DESIGN AND THESE CONSTRUCTION DOCUMENTS FOR PURPOSES OTHER THAN THE SPECIFIC PROJECT NAMED HEREIN IS STRICTLY PROHIBITED WITHOUT THE EXPRESSED WRITTEN CONSENT OF PERSPECTUS ARCHITECTURE.

Drawing Title
PARTIAL BASEMENT HVAC DEMOLITION PLAN - PHASE 1

Approved: Project Director

Project Title
EXPAND AND RENOVATE NUCLEAR MEDICINE AND RADIOLOGY

Location
VAMC - WADE PARK

Date	Checked	Drawn
1-17-2014	BMW	DAD

Project Number
541-14-101

Building Number
1

Drawing Number
1-H3.1

Dwg. of

Office of Facilities Management

Department of Veterans Affairs