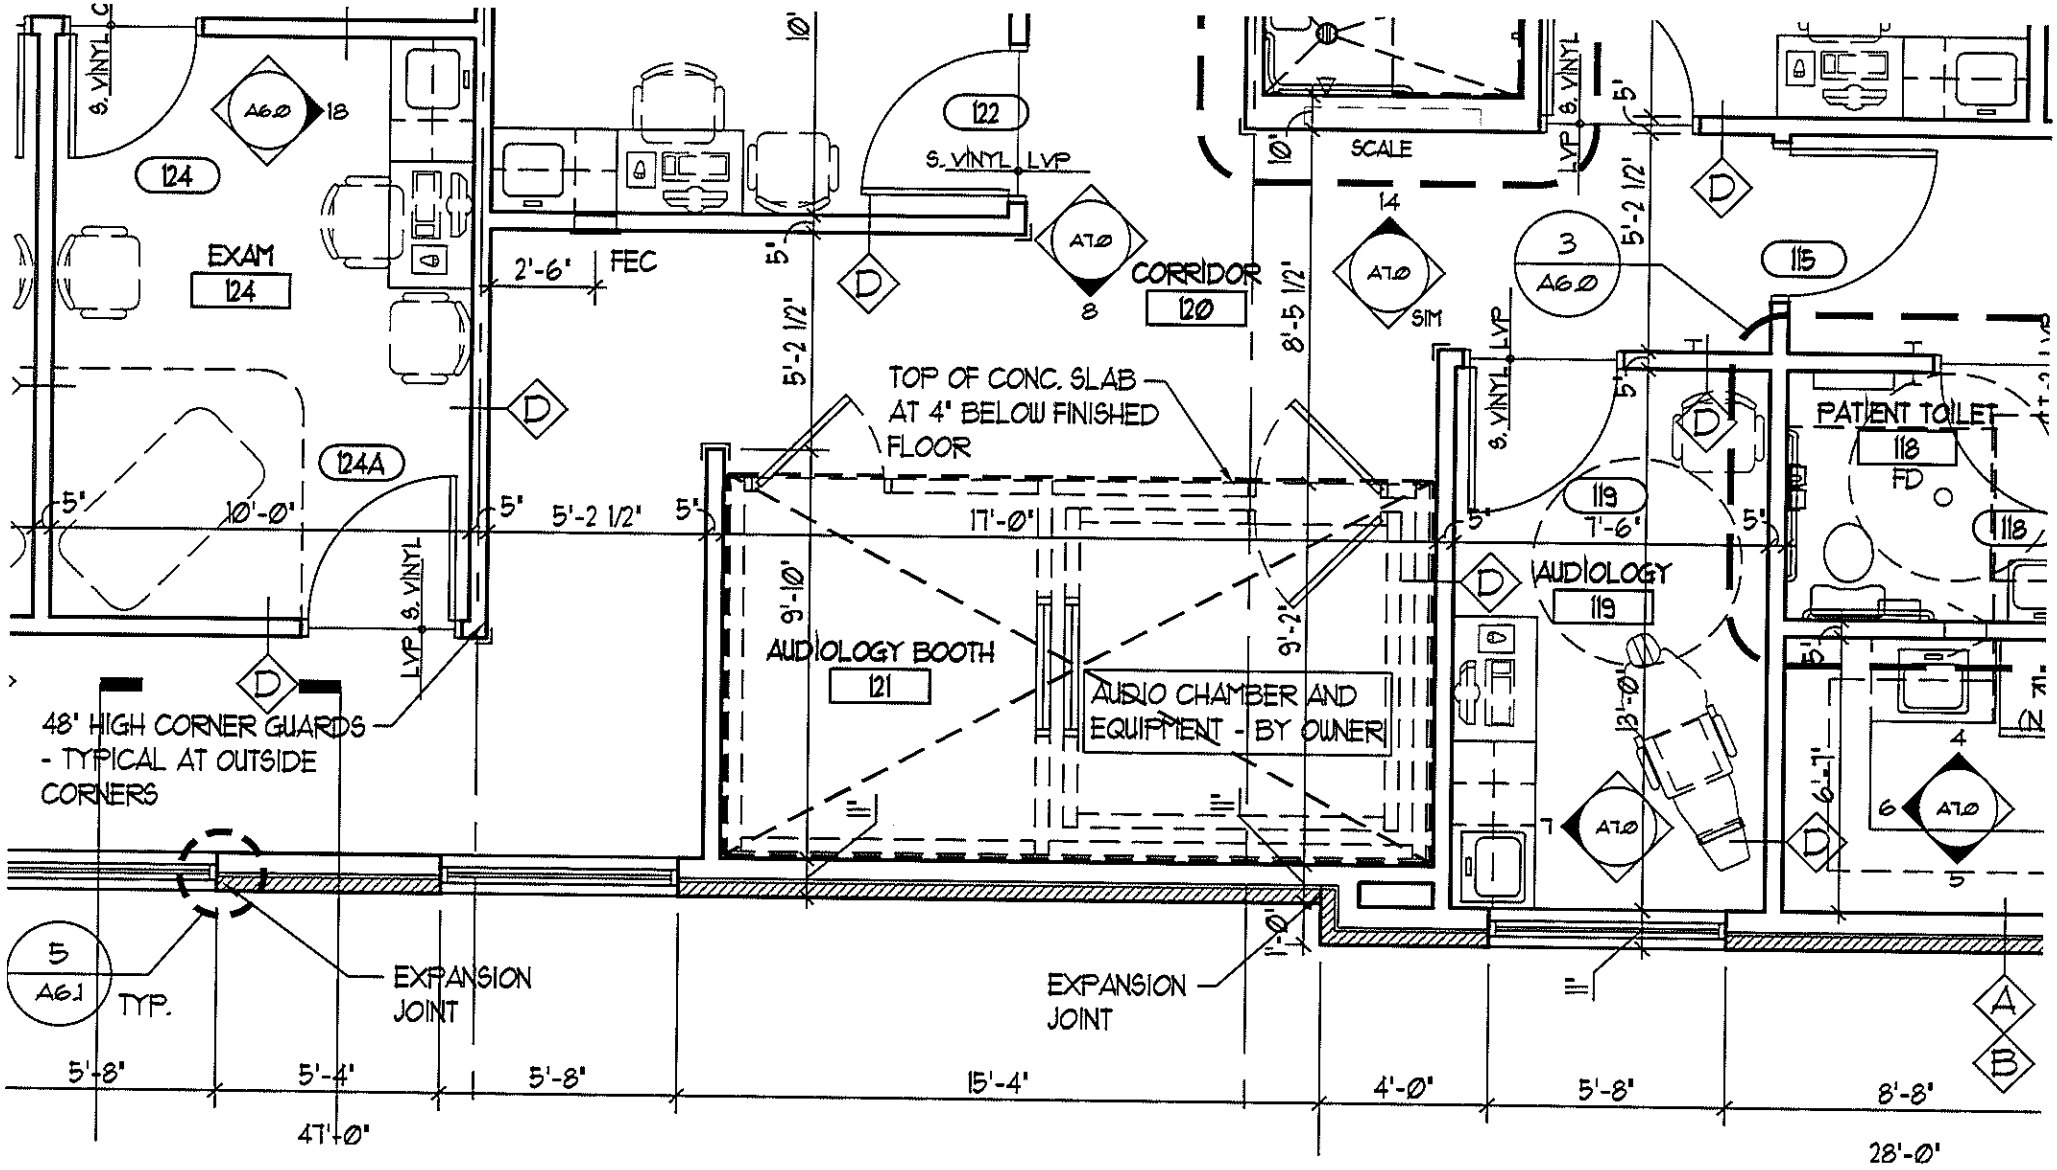

EXAM
124
124A
122
S. VINYL LVP
FEC
2'-6"
CORRIDOR
120
SCALE
SIM
115
PATIENT TOILET
118
FD
119
AUDIOLOGY
119
AUDIOLOGY BOOTH
121
TOP OF CONC. SLAB AT 4" BELOW FINISHED FLOOR
AUDIO CHAMBER AND EQUIPMENT - BY OWNER
48" HIGH CORNER GUARDS - TYPICAL AT OUTSIDE CORNERS
EXPANSION JOINT
EXPANSION JOINT
TYP.
5'-8"
5'-4"
5'-8"
15'-4"
4'-0"
5'-8"
8'-8"
47'-0"
28'-0"