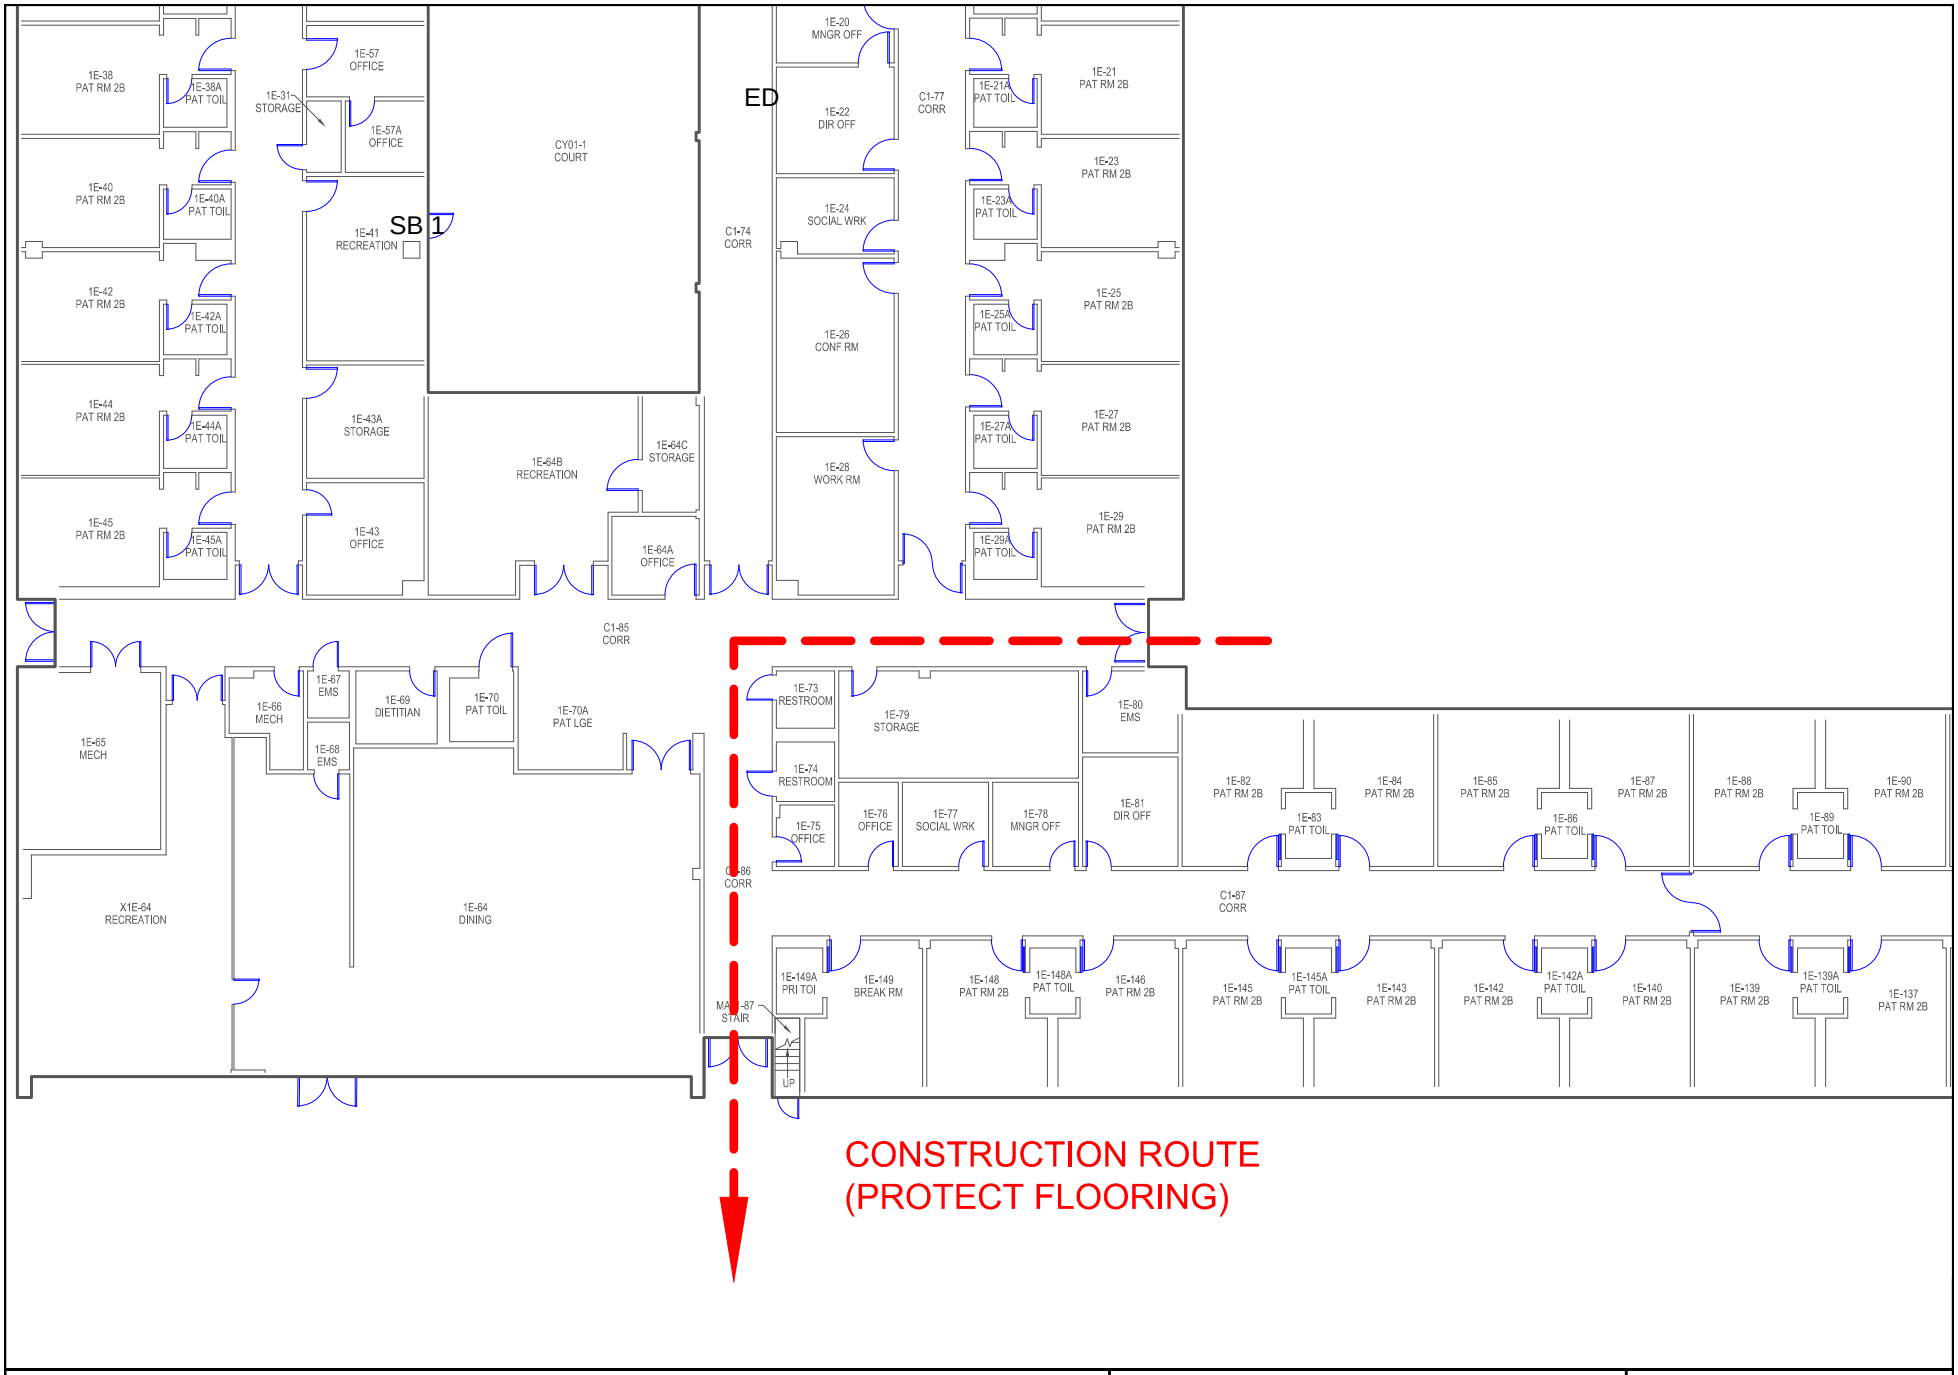

CLC CONSTRUCTION ROUTE	1ST FLOOR	SK-1