FOOD SERVICE EQUIPMENT SCHEDULE

	NO.	ITEM	MODEL	SIZE L/W/H	SUPPLIER/ INSTALLER	PREFERRED ENERGY SOURCE: ELECTRICAL WALL	ELECTRICAL VOLTS	POWER KW/AMPS	STEAM	GAS	PLUMBING: WATER HOT	WATER COLD	WASTE	ALTERNATE ENERGY SOURCE: ELEC	STEAM	GAS	VENTILATION: GREASE LADEN	HEAT OR MOISTURE LADEN AIR
	1E	AIR SCREEN REFRIGERATOR	RELOCATE EXISTING		KC	18" AFF		VAMC TO VERIFY			EXISTING UTILITIES			REQUIREMENTS				
	2E	AIR SCREEN REFRIGERATOR	RELOCATE EXISTING		KC	18" AFF		VAMC TO VERIFY			EXISTING UTILITIES			REQUIREMENTS				
4	6E	CONDIMENT STAND (2)	EXISTING		KC													
1	9	MENU BOARD (5)	MAINSTREET	55/3/18	KC	96" AFF	120/1	2.1A										
1	10	ILLUMINATED SIGN (7)	VCS BUYOUT	37/19/3	KC	90" AFF	120/1	5A										
	12	REGISTER STAND	FABRICATED 2 TRAY SLIDES	82/60/49	KC	STUB UP	120/1	30A	DEDICATED		CLEAN LINE REQD.							
1	13	REGISTER STAND	FABRICATED 2 TRAY SLIDES	56/60/49	KC	STUB UP	120/1	15A	DEDICATED		CLEAN LINE REQD.							
1	16E	SOUP STATION	RELOCATE EXISTING		KC	12" AFF		VAMC TO VERIFY			EXISTING UTILITIES			REQUIREMENTS				
1	17	TRAY DISPENSER (4)	DUKE TTD-1216	25/24/52	KC													
1,2,4	19E	YOGURT MACHINE	RELOCATE EXISTING	20/33/60	KC	12" AFF		VAMC TO VERIFY			EXISTING UTILITIES			REQUIREMENTS				
1,2,4	20E	WASH	RELOCATE EXISTING	50/30/62	KC													
	JUICE	1 SECT. DISPLAY REFRIGERATOR	VENDOR SUPPLIED	27/36/84	KC	48" AFF	115/1	6.5A										
	B1	BEVERAGE COUNTER	FABRICATED	120/46/34	KC	12" AFF	120/1	6.2A					1"					
	B4	BEVERAGE COUNTER	FABRICATED	60/46/34	KC	12" AFF	120/1	6.2A					1"					
4	B6	3CUP/LID DISPENSER (4) (2)	EXISTING		KK													
4	B7	4CUP/LID DISPENSER	EXISTING		KK													
	B8	BEVERAGE/ICE DISPENSER (2)	SERVEND MD-150	22/30/32	KC	12" AFF	120/1	2.5A				1/2"						
	B16	CREAMER AIR POT	BUNN-O-MATIC 1.9L	6/6/13	KK													
1,2,4	B17	COFFEE	EXISTING		KC	12" AFF		VAMC TO VERIFY			EXISTING UTILITIES			REQUIREMENTS				
1,2,4	B18	COFFEE (2)	EXISTING			12" AFF		VAMC TO VERIFY			EXISTING UTILITIES			REQUIREMENTS				
1	CC1	COUNTRY COOKING	FABRICATED W/ 5 HOT WELLS	110/46/34	KC	12" AFF	208/1 120/1	29A 1A			X		X					
	CC5	CARVING STATION	ALTO SHAM 100-HSL/TM	18/24/24	KK	12" AFF	120/1	6A										
1	CC13	1 SECTION WARMER	ALTO SHAM 1000-UP/VSI/STD	24/32/74	KC	48" AFF	120/1	16A										
1	CE3	CHICKEN EXPRESS (WALL UNIT)	FABRICATED 5 HOT WELLS	72/46/34	KC	12" AFF	208/1 120/1	36.5A 3.5A			3/8"		3/4"					
	CE10E	1 SECTION WARMER	EXISTING/RELOCATE		KC	48" AFF		VAMC TO VERIFY			EXISTING UTILITIES			REQUIREMENTS				
	CE13	BROASTER PRESSURE FRYER (2)	BROASTER 1800E	18/35/46	KC	18" AFF	208/3	9.9KW 28A								X	X	
1,2,4	FA1	FIFTH AVE DELI	FABRICATED W/ 4 COLD WELLS	96/46/34	KC	12" AFF	120/1	12A										
	FA3	BREAD RACK	HUBERT 13639	21/27/69	KC													
1,2,4	FA4	DELI OVEN WITH PROOFER	BLODGETT MARK V-111	38/37/68	KC	40" AFF	208/3 115/1 115/1	31A 10A 1A				3/4"				X		
1	MS1	INT'L CAFE & GRILL	FABRICATED W/ 4 HOT WELLS	120/46/34	KC	12" AFF	208/1 120/1	2.3A 1A			3/8"		3/4"					
	MS8	HOT DOG MDSR	ROUNDUP HDC-20 BUN WARMER WD-20	19/21/26	KK	12" AFF	120/1 120/1	8.3A 4.1A										
3	MS9	ACCUFRESH CABINET	CARTER-HOFFMANN HH56	13/23/29	KC	12" AFF	120/1	8A										
3	MS4	TOASTER	HATCO TRH-60	18/27/16	KK	12" AFF	208/1	18.3A										
3	MS5	DUMPING TABLE & WARMER	FRYMASTER	16/36/40	KC	12" AFF	120/1	6.9A										
3	MS11	GRIDDLE	KEATING 36x30 E	36/30/36	KC	12" AFF	208/3	8KW 22A								X	X	
3	MS14	FRYER (2)	FRYMASTER H17CSC	16/32/46	KC	18" AFF	208/3	17KW 48A								X	X	
3	MS17E	EXHAUST HOOD	EXISTING		CC												X	
1,2,4	MS20	WORK TABLE W/ DRAWER & OVERHEAD SHELF	VCS BUYOUT	72/30/34	KC													
1,2,4	MS25E	SNORKEL SLIDE	RELOCATE EXISTING	60/18/60	KC	12" AFF		VAMC TO VERIFY			EXISTING UTILITIES			REQUIREMENTS				
4	MS26	FROSTING BAR	FABRICATED	48/18/62	KC	12" AFF	120/1	NA					3/4"					
	MS10	1 SECTION WARMER	ALTO SHAM 1000-UP/VSI/STD	24/32/74	KC	48" AFF	120/1	16A										
4	MS12	UNDERCOUNTER REFRIGERATOR	SILVER KING SKR48	48/29/34	KC	48" AFF	115/1	2.2A										
1	P4	PASTRY STAND	FABRICATED	38/30/34	KC													
1	P5	BAKERY DISPLAY CASE	MOSELEY ADVANTAGE	34/26/43	KC	48" AFF	120/1	5A										
	K16	1 SECTION REFRIGERATOR	VICTORY RSA-1D-S7	27/36/84	KC	48" AFF	115/1	6.5A										
	K23	HAND SINK (2)		22/20/34	CC						X	X	X					
4	K26	VEGETABLE SINK W/ DISPOSER		108/23/45	CC	18" AFF	115/1	17A			X	X	X					
4	K29	OVERHEAD SHELF	VCS BUYOUT	96/12/12	KC													
4	K32	TRAY WASHER	ECOLAB ES-2000	73/25/66	KC	24" AFF	120/1	12A			X	X	X					
4	K38	WORK TABLE W/ DRAWER & OVERHEAD SHELF	VCS BUYOUT	60/30/34	KC													
4	K44	BAG-IN-BOX SHELVES	VCS BUYOUT	42/18/87	KC													
1	K45	CO2/SYRUP LINE CONDUIT			CC													
4	K49	SLICER	GLOBE 775LR	26/24/27	KC	48" AFF	120/1	15A										
1	SB1	SALAD BAR	FABRICATED	120/56/34	KC	STUB UP	120/1	21A										
6	CS2	UNDERCOUNTER WARM. CABINET W/CASTERS	ALTO-SHAAM 500-3D	24/24/33	KC	12" AFF	120/1	10.4A										
6	CS3	PANINI GRILL	STAR CG14	15/25/14	KC	12" AFF	120/1	15A										

CC = CONTRACTOR SUPPLY AND CONTRACTOR INSTALL
KC = CANTEEN SUPPLY AND CONTRACTOR INSTALL
KK = CANTEEN SUPPLY AND CANTEEN INSTALL

DINING EQUIPMENT SCHEDULE

	NO.	ITEM	SUPPLIER/ INSTALLER	SIZE	QUANTITY	# OF SEATS
1	D1	TWO SEAT BOOTH	KC	23"x68"	14	28
1	D2	TWO SEAT BOOTH (WHEELCHAIR ACCESSIBLE)	KC	23"x46"	6	12
1	D3	FOUR SEAT BOOTH	KC	47"x68"	23	92
	D4	FOUR SEAT BOOTH (WHEELCHAIR ACCESSIBLE)	KC	47"x46"	4	12
2,4	D11	TWO SEAT, 24"x23" TABLE, W/ CLUSTER CHAIRS & BENCH	KC	23"x62"	6	12
2,4	D12	FOUR SEAT, 24"x44" TABLE, W/ CLUSTER CHAIRS & BENCH	KC	44"x62"	13	52
	D21	TRASH RECEPTACLE (SINGLE)	KC	24"x24"	3	
	D22	TRASH RECEPTACLE (DOUBLE)	KC	48"x24"	3	
	D24	48"H DIVIDER PANEL W/12" ETCHED GLASS	KC	VARIES		
		TOTAL NUMBER OF SEATS				208

KC = CANTEEN SUPPLY AND CONTRACTOR INSTALL

CLEAR DIMENSION BETWEEN WALLS SHOULD EQUAL EQUIPMENT LENGTH + 1/2"

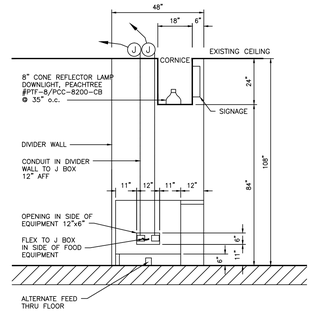

TYPICAL CORNICE-DIVIDER WALL DETAIL BETWEEN SERVING COUNTERS
SCALE: 3/8" = 1'-0"

LEGEND

= EXISTING WALLS TO BE REMOVED
= NEW FULL HEIGHT WALL
= NEW 60" HIGH WALL
= EXISTING WALL TO REMAIN

UTILITY REQUIREMENTS

24	120V OUTLET WITH EQUIPMENT NUMBER
24	208V OUTLET WITH EQUIPMENT NUMBER
S	SPARE OUTLET 120V
9	J-BOX WITH EQUIPMENT NUMBER
9	MULTI J-BOX WITH EQUIPMENT NUMBER
9	STUB UP WITH EQUIPMENT NUMBER
	TELEPHONE JACK
C	COLD WATER INLET
H	HOT WATER INLET
D	DRAIN REQUIRED
G	GAS REQUIRED
S	STEAM REQUIRED
	ICS CONNECTION CABLE

DATE	REVISIONS		NAME
4/3/00	REVISED EQUIP SCHED	1	DLD
8/02/01	REVISED EQUIP SCHED	2	DLB
2/7/03	LINE/KIT. EQ. CHANGES	3	DLD
3/3/03	LINE/KIT. EQ. CHANGES	4	DLD
6/18/03	ADD COFFEE SHOP	5	DLD
1/7/04	ADD PANINI GRILL	6	DLD
10/8/04	CHANGE SALAD BAR	7	DLD

COORDINATIONS	DATE

DRAWN BY: DLD
CHECKED BY:
APPROVED: MEDICAL CENTER DIRECTOR
DRAWING TITLE: EXPAND FOOD COURT
LOCATION: GAINESVILLE, FL
PROJECT NUMBER:
DATE: 3/1/99
SCALE: 1/4" = 1'
DRAWING NO.: F573_7
DWG. 3 OF 3

DEPARTMENT OF VETERANS AFFAIRS
CANTEEN SERVICE