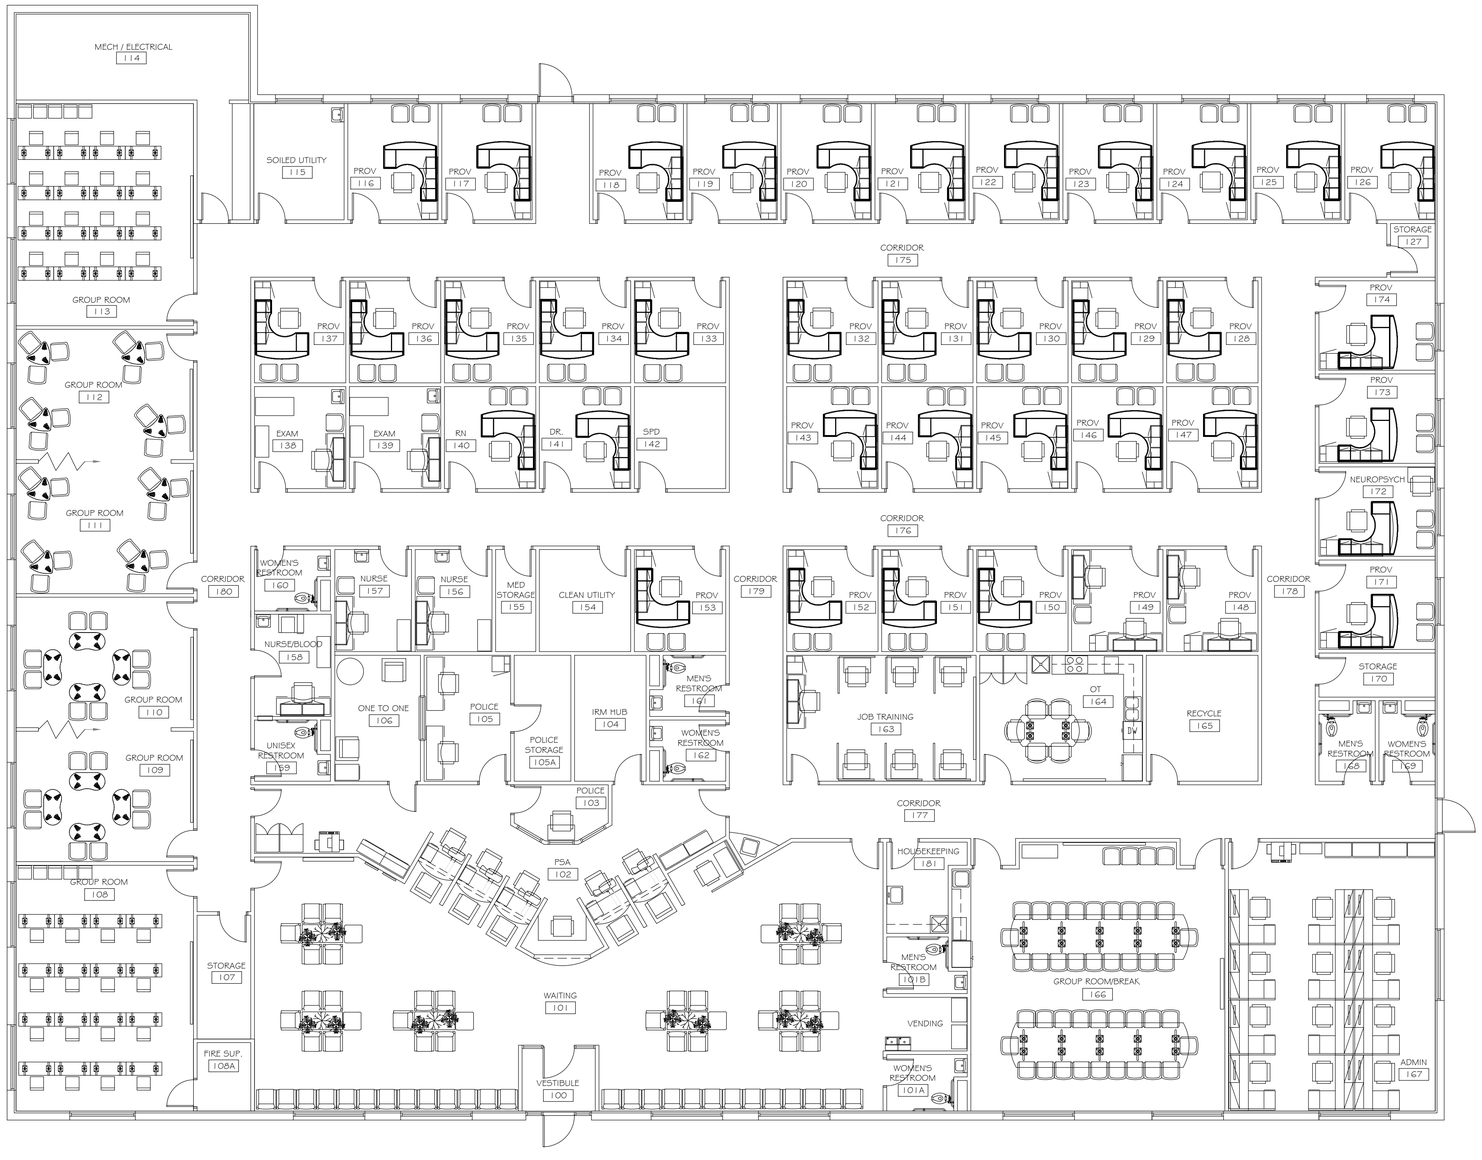
MECH / ELECTRICAL 114
GROUP ROOM 113
GROUP ROOM 112
GROUP ROOM 111
GROUP ROOM 110
GROUP ROOM 109
GROUP ROOM 108
SOILED UTILITY 115
PROV 116
PROV 117
PROV 118
PROV 119
PROV 120
PROV 121
PROV 122
PROV 123
PROV 124
PROV 125
PROV 126
STORAGE 127
CORRIDOR 175
PROV 137
PROV 136
PROV 135
PROV 134
PROV 133
PROV 132
PROV 131
PROV 130
PROV 129
PROV 128
PROV 174
PROV 173
EXAM 138
EXAM 139
RN 140
DR. 141
SPD 142
PROV 143
PROV 144
PROV 145
PROV 146
PROV 147
NEUROPSYCH 172
CORRIDOR 176
CORRIDOR 180
WOMEN'S RESTROOM 160
NURSE 157
NURSE 156
MED STORAGE 155
CLEAN UTILITY 154
PROV 153
CORRIDOR 179
PROV 152
PROV 151
PROV 150
PROV 149
PROV 148
CORRIDOR 178
PROV 171
NURSE/BLOOD 158
MEN'S RESTROOM 161
ONE TO ONE 106
POLICE 105
IRM HUB 104
POLICE STORAGE 105A
WOMEN'S RESTROOM 162
UNISEX RESTROOM 159
JOB TRAINING 163
OT 164
RECYCLE 165
STORAGE 170
MEN'S RESTROOM 168
WOMEN'S RESTROOM 169
POLICE 103
CORRIDOR 177
PSA 102
HOUSEKEEPING 181
MEN'S RESTROOM 101B
GROUP ROOM/BREAK 166
WAITING 101
VENDING
WOMEN'S RESTROOM 101A
STORAGE 107
FIRE SUP. 108A
VESTIBULE 100
ADMIN 167