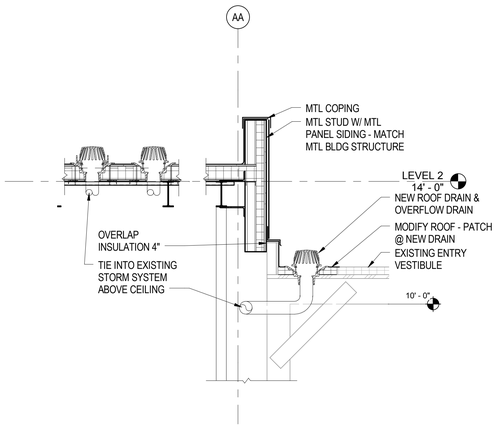

10 Detail 78
1/2" = 1'-0"

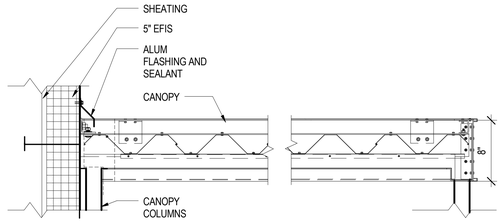

11 CANOPY DETAIL
1 1/2" = 1'-0"

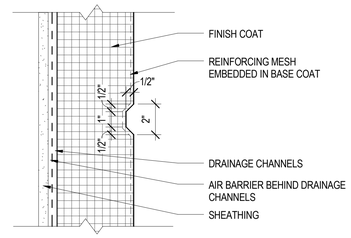

6 TYPICAL EFIS JOINT
3" = 1'-0"

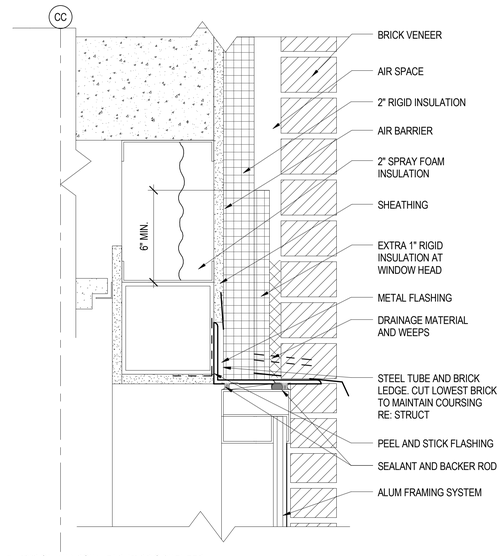

3 TYPICAL WINDOW HEAD AT BRICK VENEER
3" = 1'-0"

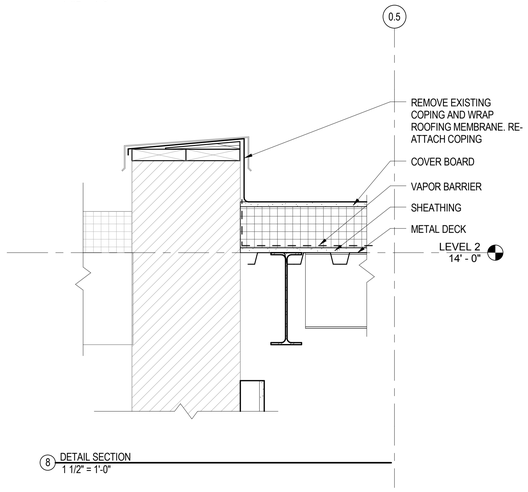

8 DETAIL SECTION
1 1/2" = 1'-0"

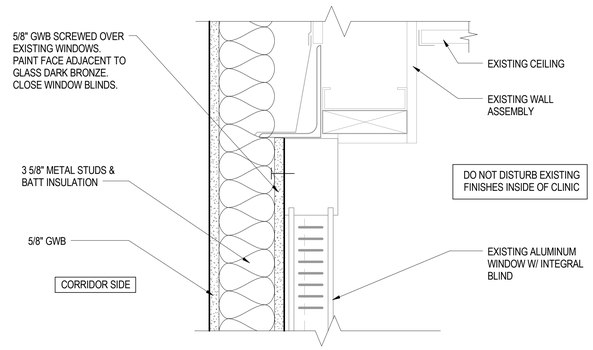

5 NEW WALL AT CORRIDOR - DEDUCT ALTERNATE #2
3" = 1'-0"

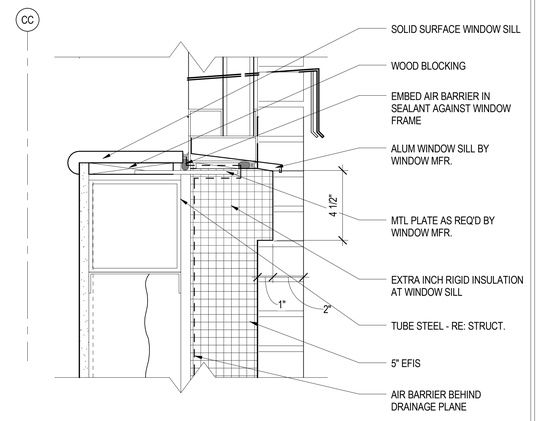

2 TYPICAL WINDOW SILL ABOVE EFIS
3" = 1'-0"

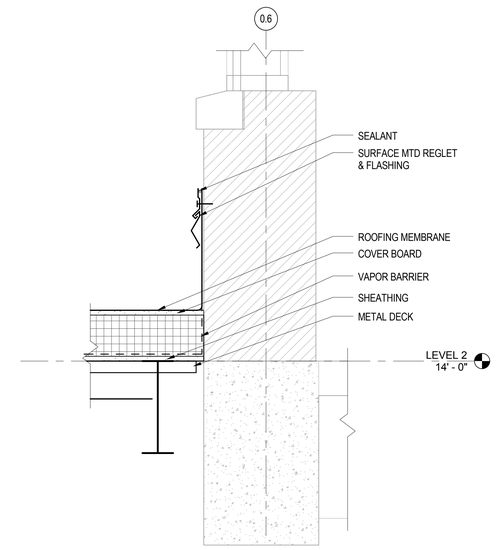

9 DETAIL SECTION
1 1/2" = 1'-0"

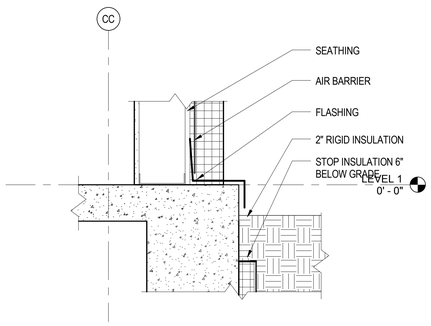

7 SECTION DETAIL @ SLAB EDGE - TYPICAL
1 1/2" = 1'-0"

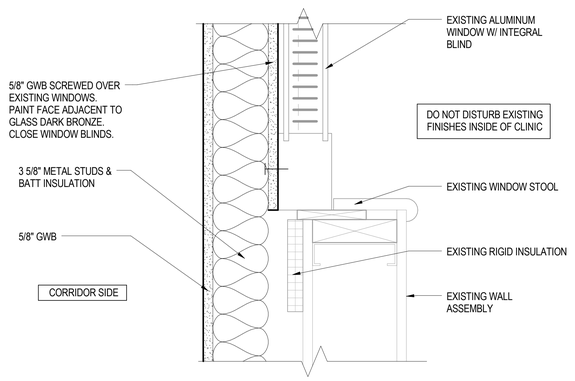

4 NEW WALL AT CORRIDOR - DEDUCT ALTERNATE #2
3" = 1'-0"

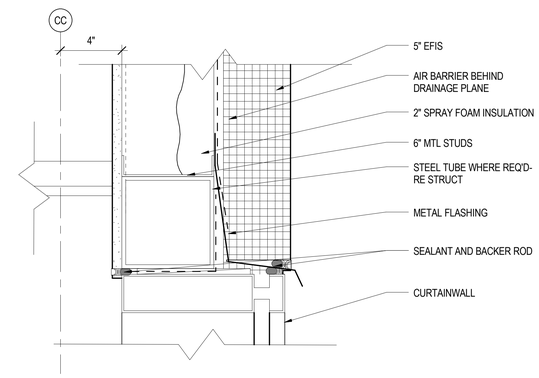

1 TYPICAL WINDOW HEAD AT EFIS WALL
3" = 1'-0"

Revisions	Date	Revisions	Date	Revisions	Date

HEERY design
Heery International Inc.
125 South Dubuque Street,
Suite 500,
Iowa City, IA 52240-4003
319.354.4700

project number
11-25503

Drawing Title
SECTION DETAILS

CONSTRUCTION DOCUMENTS

Project Title
EXPAND BLDG. 1 FOR PACT AMBULATORY CARE, RADIOLOGY

Building No. **BLDG 1** | Checked **KWV** | Drawn **RD**

Location
ICVA HEALTH CARE SYSTEM

Date **12/15/2014**

Project No. **636-201**

DRAWING NO. **1-A28**

Office of Facilities

Department of Veterans Affairs

VA FORM 08-6231, FEB. 1983