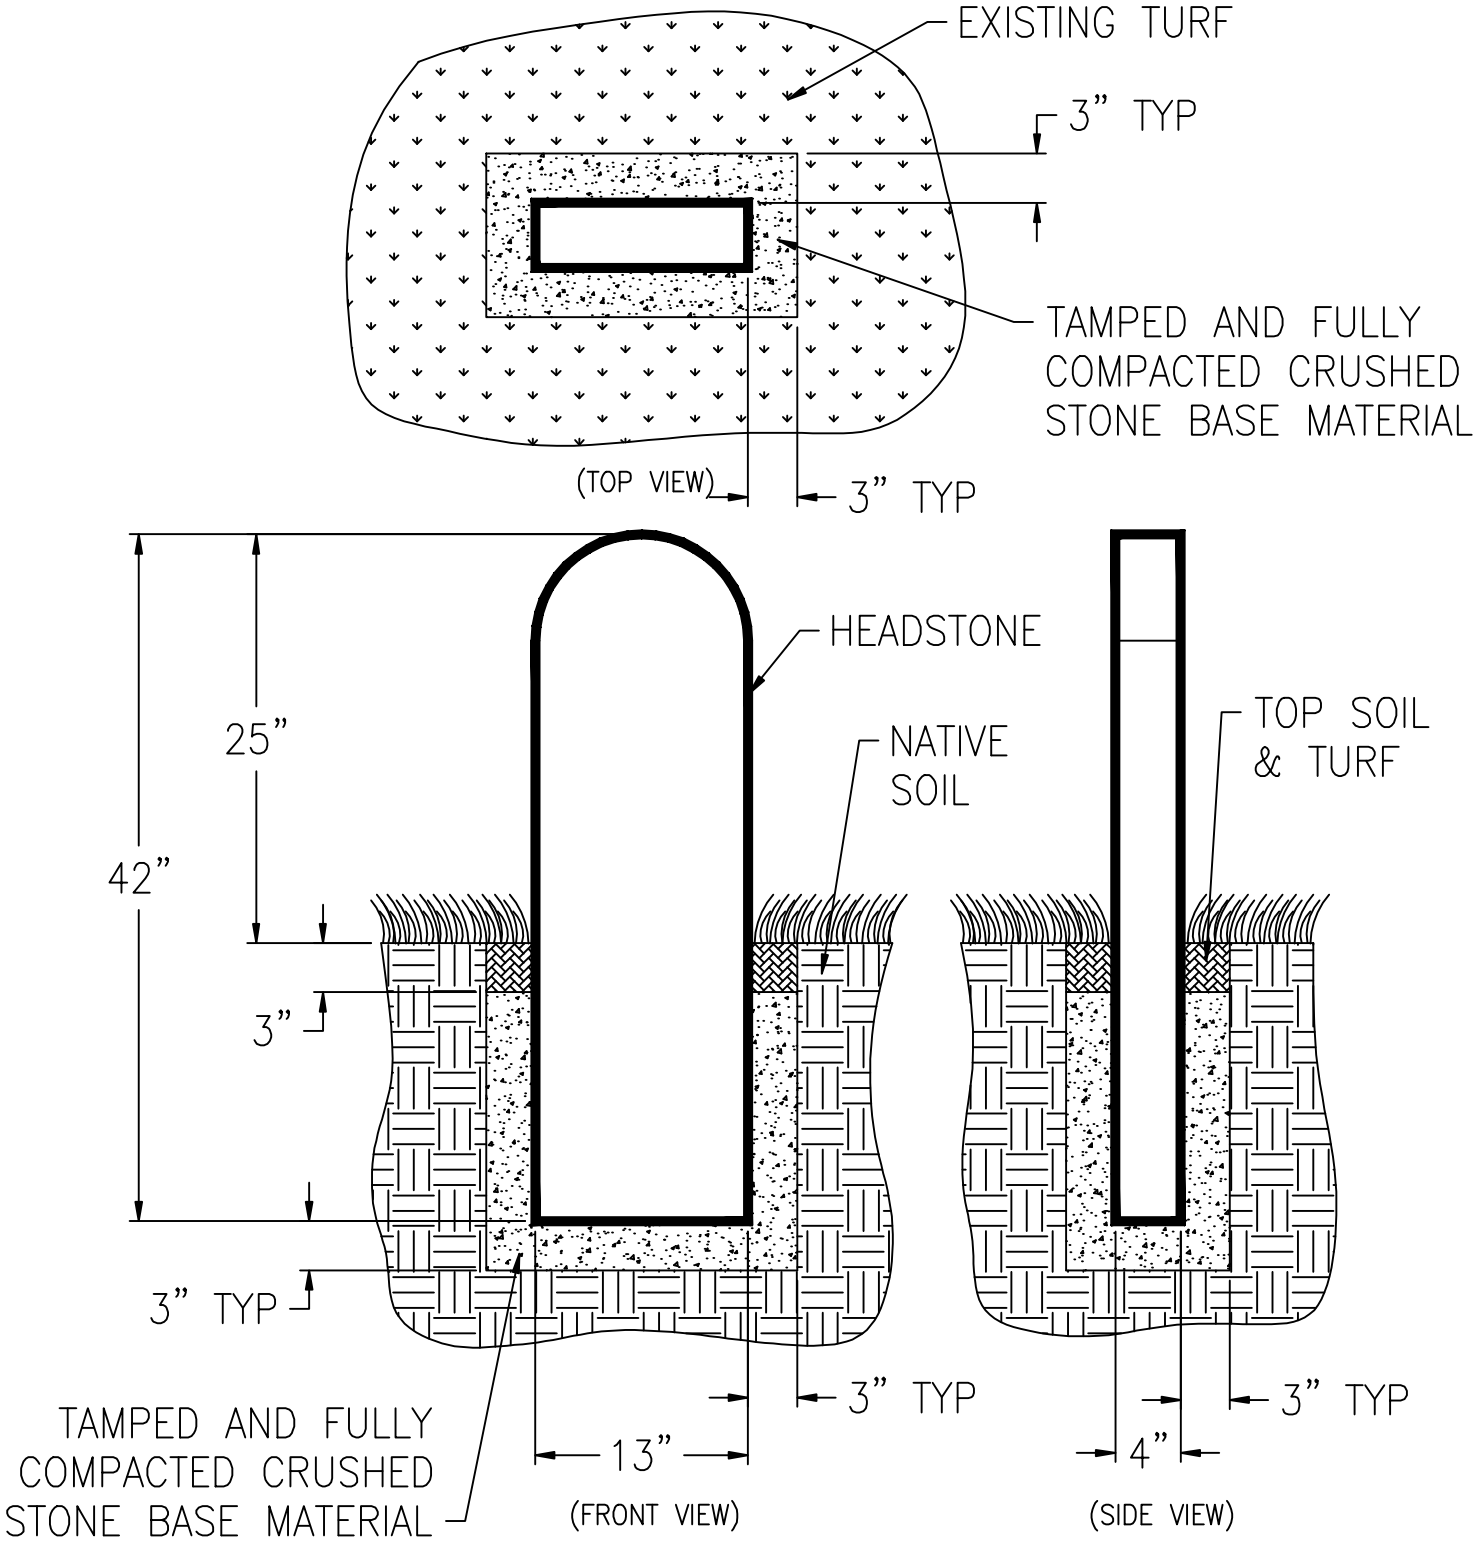

FIGURE 1

HEADSTONE INSTALLATION DETAILS