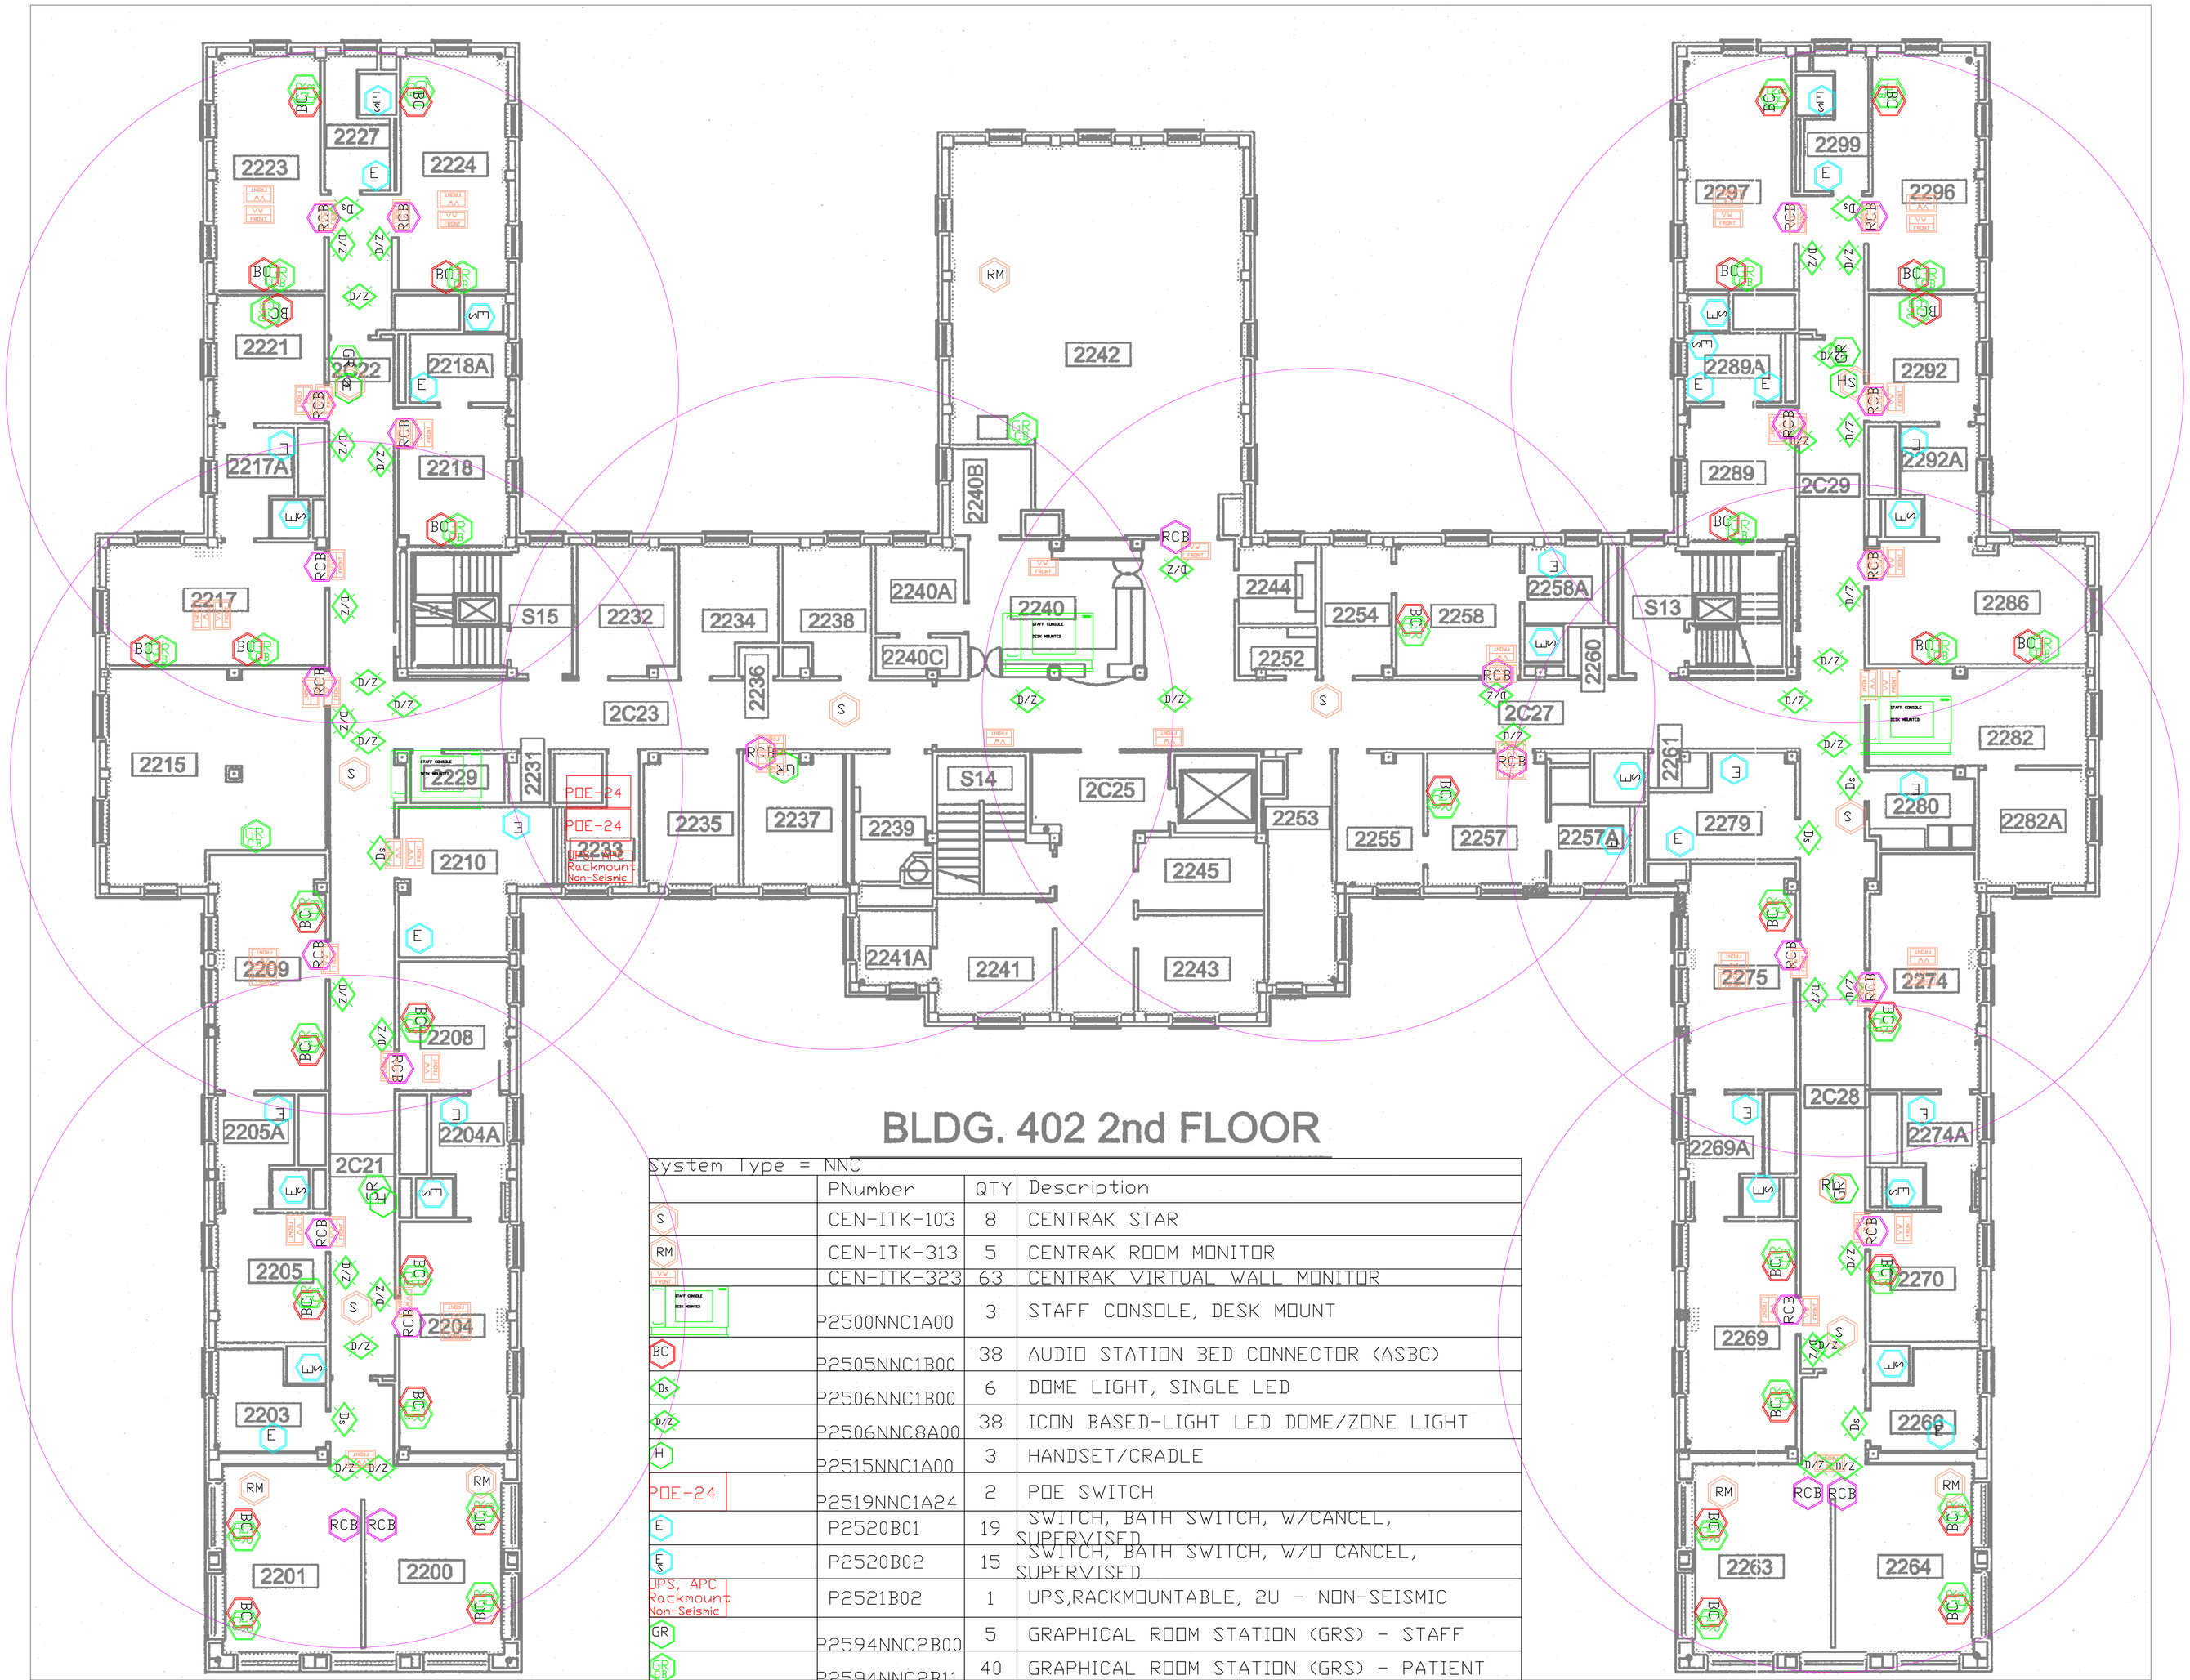


# BLDG. 402 2nd FLOOR

System Type = NNC

| | PNumber | QTY | Description |
|---|---|---|---|
| S | CEN-ITK-103 | 8 | CENTRAK STAR |
| RM | CEN-ITK-313 | 5 | CENTRAK ROOM MONITOR |
| | CEN-ITK-323 | 63 | CENTRAK VIRTUAL WALL MONITOR |
| STAFF CONSOLE DESK MOUNTED | P2500NNC1A00 | 3 | STAFF CONSOLE, DESK MOUNT |
| BC | P2505NNC1B00 | 38 | AUDIO STATION BED CONNECTOR (ASBC) |
| Ds | P2506NNC1B00 | 6 | DOME LIGHT, SINGLE LED |
| D/Z | P2506NNC8A00 | 38 | ICON BASED-LIGHT LED DOME/ZONE LIGHT |
| H | P2515NNC1A00 | 3 | HANDSET/CRADLE |
| POE-24 | P2519NNC1A24 | 2 | POE SWITCH |
| E | P2520B01 | 19 | SWITCH, BATH SWITCH, W/CANCEL, SUPERVISED |
| ES | P2520B02 | 15 | SWITCH, BATH SWITCH, W/O CANCEL, SUPERVISED |
| UPS, APC Rackmount Non-Seismic | P2521B02 | 1 | UPS,RACKMOUNTABLE, 2U - NON-SEISMIC |
| GR | P2594NNC2B00 | 5 | GRAPHICAL ROOM STATION (GRS) - STAFF |
| GR PB | P2594NNC2B11 | 40 | GRAPHICAL ROOM STATION (GRS) - PATIENT |
| RCB | P2599NNC1C00 | 27 | ROOM CONTROL BOARD WITHOUT ENCLOSURE |

SECOND FLOOR BLDG 402

<NEED TEST19559101.TIF>

| Revision Date | Revised by | Comments |
|---|---|---|
| | | |

Revision History

NOTICE
The drawings and all information thereon is property of:
HILL-ROM COMPANY, INC.
BATESVILLE, INDIANA
This drawing and information thereon, is confidential and must not be made public, copied, or used to disadvantage of said Hill-Rom Company, Inc.
The drawing and all information is subject to return to Hill-Rom Company, Inc. on demand.

HILL-ROM IT SOLUTIONS
1225 CRESENT GREEN
SUITE 200
CARY, NC 27518
www.hill-rom.com

Hill-Rom
Enhancing Outcomes for Patients and their Caregivers

Customer Information
610524
VETERANS AFFAIR MED CTR 676
500 E VETERANS ST
TOMAH WI 54660

Project Information
TYNSQ4621

Drawing Information
BLDG402 2ND FL NNC
Sheet Number 1
Total Sheets 2
Drawing Scale NTS

U.L. LISTED




# BLDG. 402 3rd FLOOR

System Type = UNKNOWN

| | PNumber | QTY | Description |
|---|---|---|---|
| S | CEN-ITK-103 | 8 | CENTRAK STAR |
| RM | CEN-ITK-313 | 5 | CENTRAK ROOM MONITOR |
| | CEN-ITK-323 | 63 | CENTRAK VIRTUAL WALL MONITOR |
| STAFF CONSOLE DESK MOUNTED | P2500NNC1A00 | 3 | STAFF CONSOLE, DESK MOUNT |
| BC | P2505NNC1B00 | 38 | AUDIO STATION BED CONNECTOR (ASBC) |
| DS | P2506NNC1B00 | 6 | DOME LIGHT, SINGLE LED |
| D/Z | P2506NNC8A00 | 38 | ICON BASED-LIGHT LED DOME/ZONE LIGHT |
| H | P2515NNC1A00 | 3 | HANDSET/CRADLE |
| POE-24 | P2519NNC1A24 | 2 | POE SWITCH |
| E | P2520B01 | 19 | SWITCH, BATH SWITCH, W/CANCEL, SUPERVISED |
| ES | P2520B02 | 15 | SWITCH, BATH SWITCH, W/O CANCEL, SUPERVISED |
| UPS, APC Rackmount Non-Seismic | P2521B02 | 1 | UPS,RACKMOUNTABLE, 2U - NON-SEISMIC |
| GR | P2594NNC2B00 | 5 | GRAPHICAL ROOM STATION (GRS) - STAFF |
| GRP | P2594NNC2B11 | 40 | GRAPHICAL ROOM STATION (GRS) - PATIENT |
| RCB | P2599NNC1C00 | 27 | ROOM CONTROL BOARD WITHOUT ENCLOSURE |

SECOND FLOOR BLDG 402

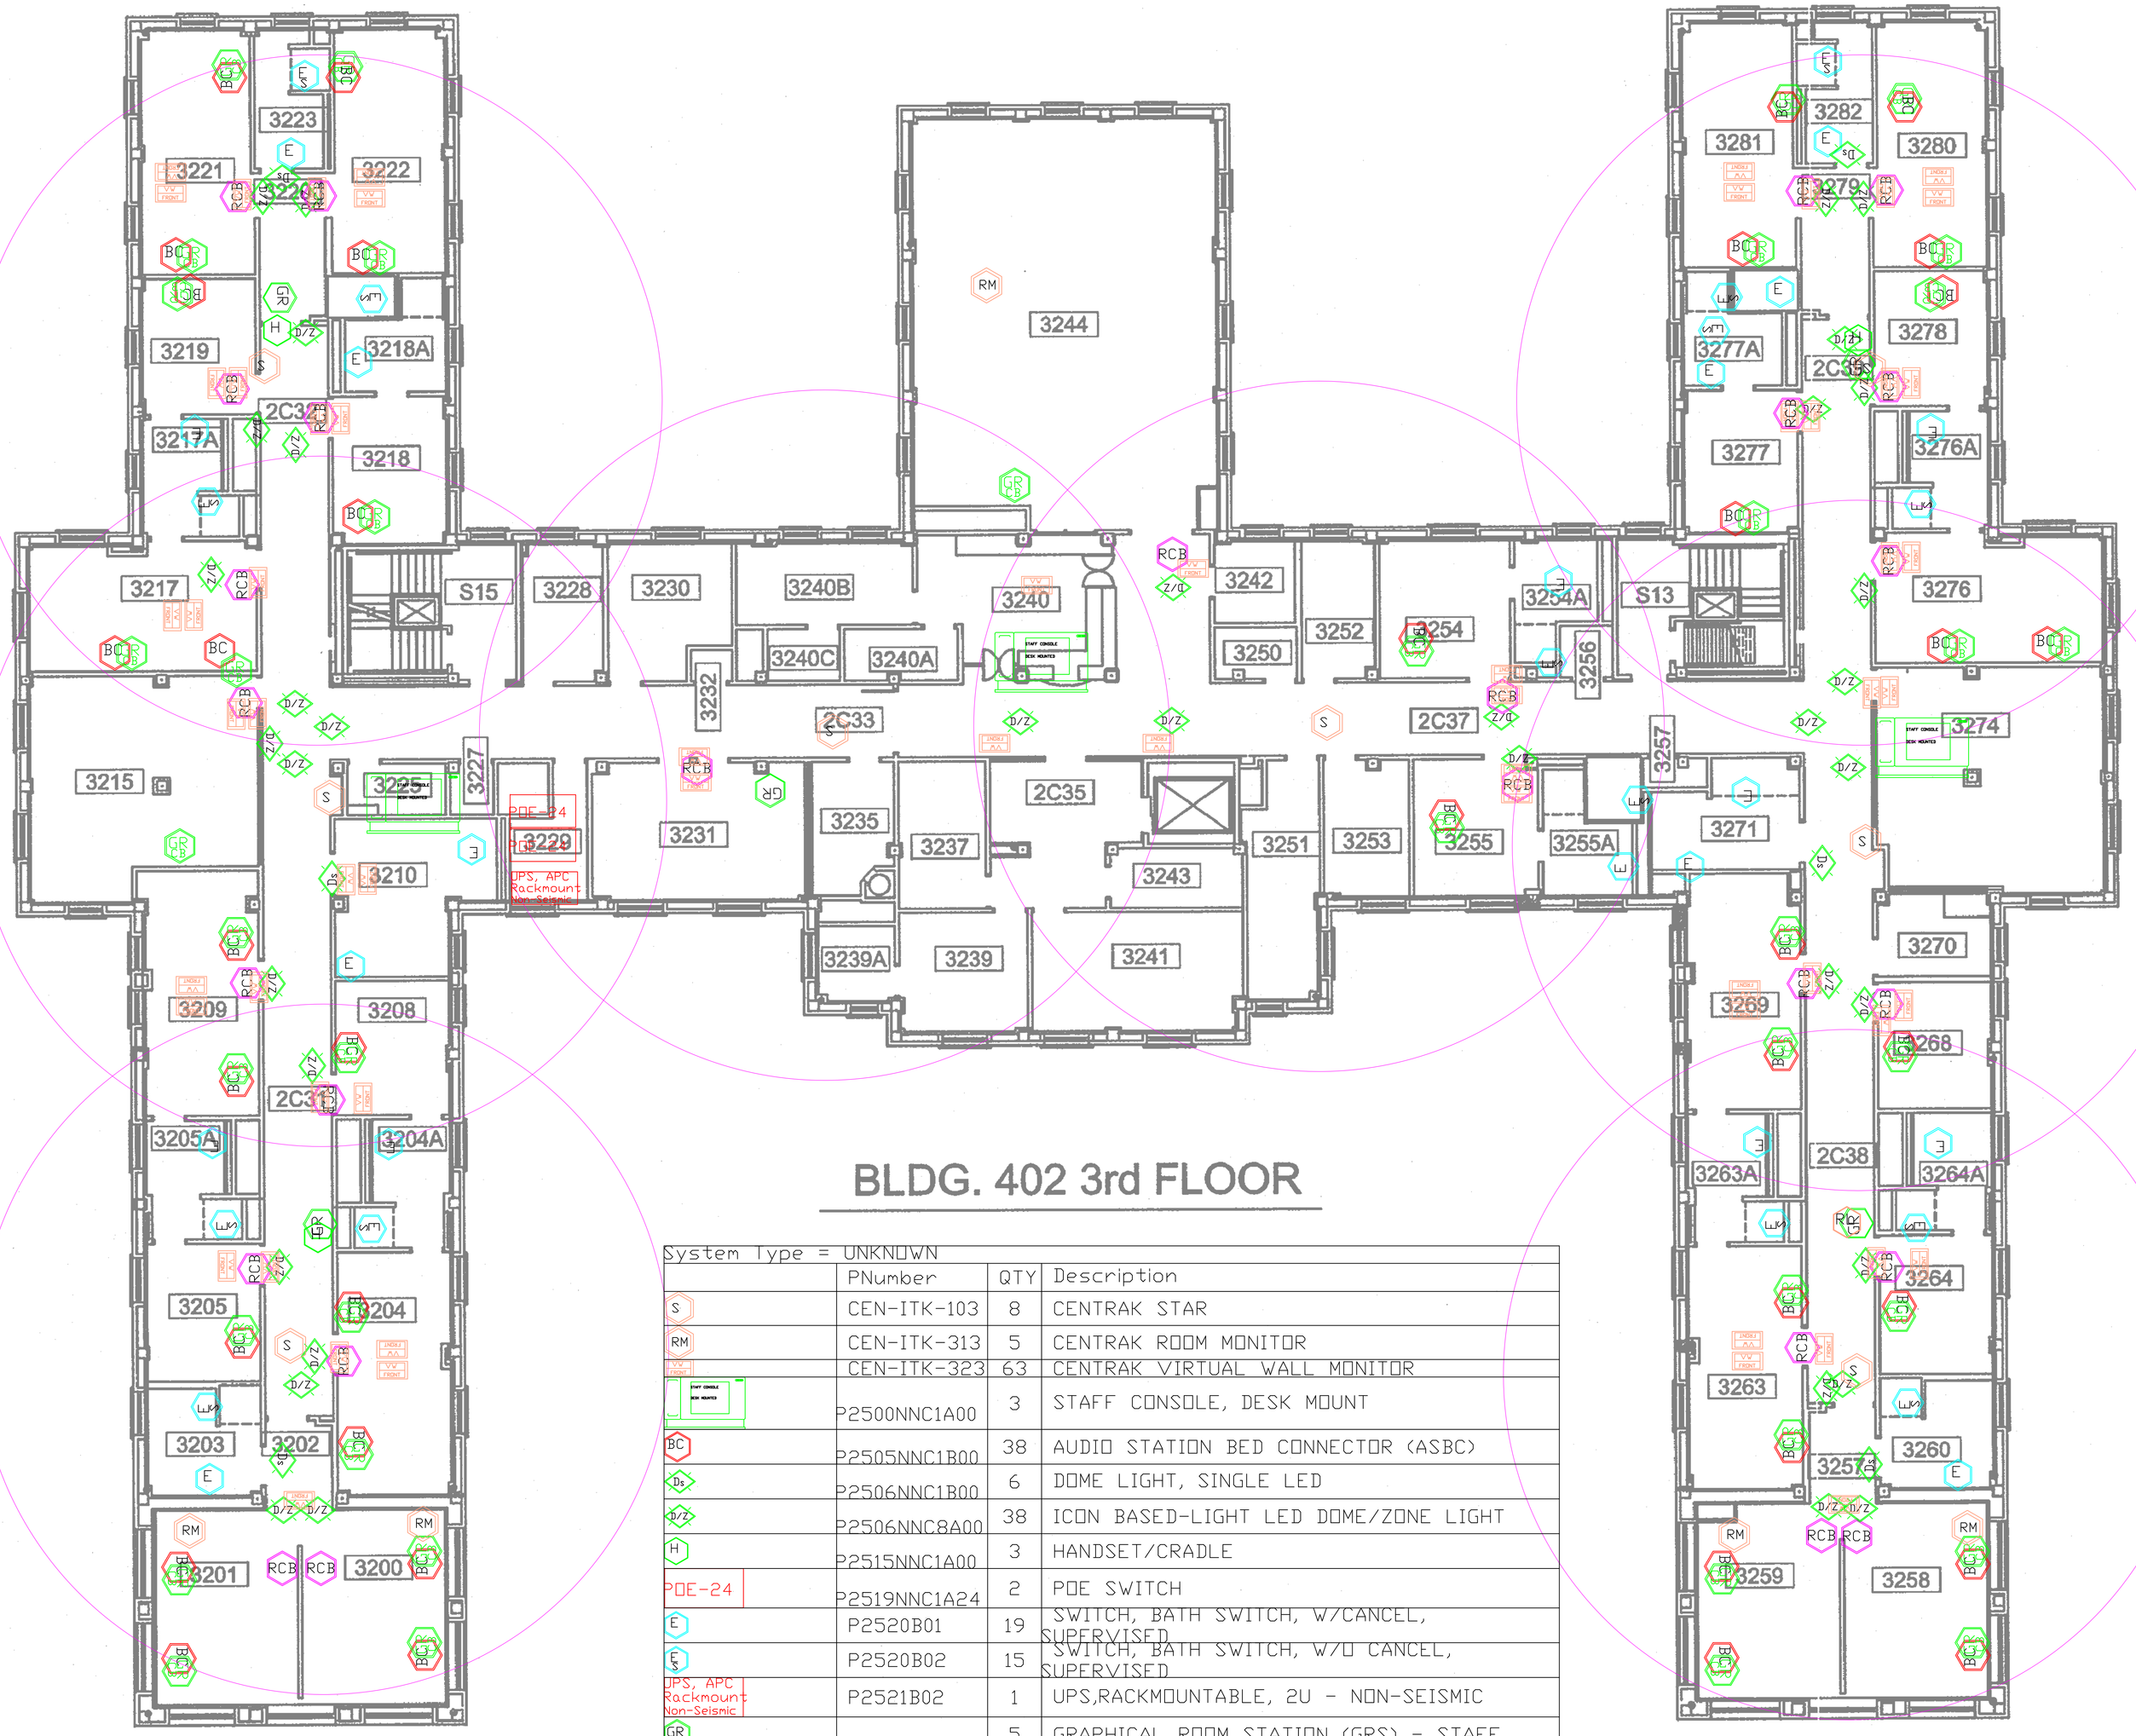(NEED TEST19559103.TIF)

| Revision Date | Revised by | Comments |
|---|---|---|
| | | |

Revision History

NOTICE
The drawings and all information thereon is property of:
HILL-ROM COMPANY, INC.
BATESVILLE, INDIANA
This drawing and information thereon, is confidential and must not be made public, copied, or used to disadvantage of said Hill-Rom Company, Inc.
The drawing and all information is subject to return to Hill-Rom Company, Inc. on demand.

HILL-ROM IT SOLUTIONS
1225 CRESENT GREEN
SUITE 200
CARY, NC 27518
www.hill-rom.com

Hill-Rom
Enhancing Outcomes for Patients and their Caregivers

Customer Information
610524
VETERANS AFFAIR MED CTR 676
500 E VETERANS ST
TOMAH WI 54660

Project Information
TYNSQ4621

Drawing Information
BLDG 402 3RD FLOOR
Sheet Number 2
Total Sheets 2
Drawing Scale NTS

U.L. LISTED