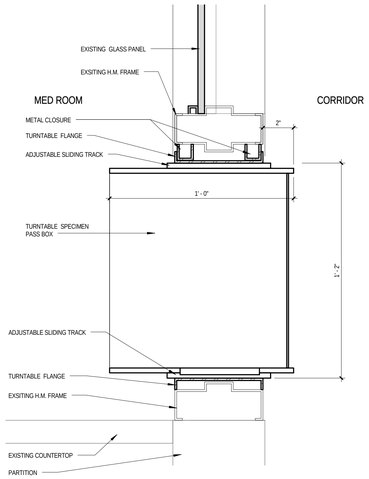

7 AS300 SECTION - TURNTABLE PASS-THRU BOX
3" = 1'-0"

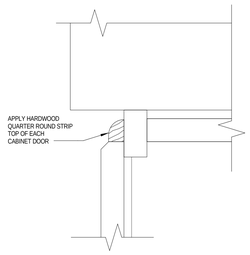

6 AS300 DETAIL
6" = 1'-0"

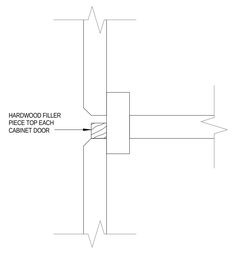

5 AS300 DETAIL
6" = 1'-0"

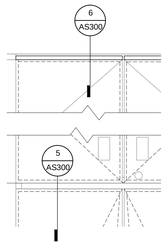

4 AS300 DETAIL
1 1/2" = 1'-0"

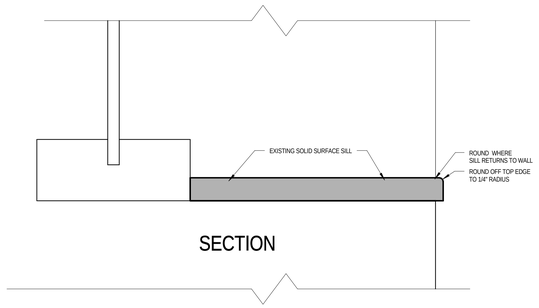

SECTION

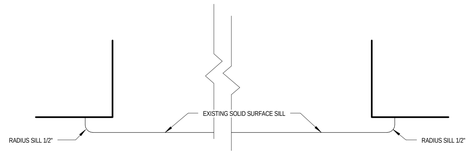

PLAN

3 AS300 DETAIL - WINDOW SILL
3" = 1'-0"

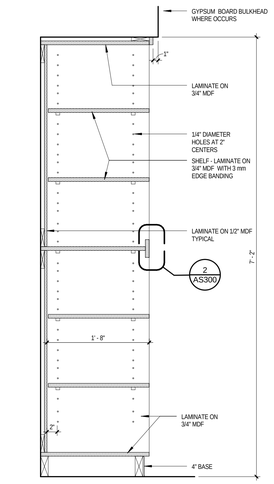

1 AS300 OPEN WALL CABINET W/ADJ. SHELVES
1" = 1'-0"

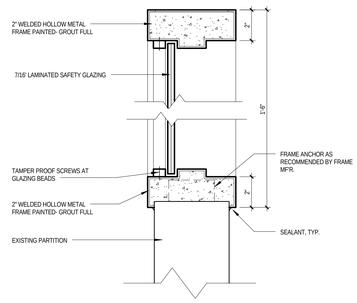

11 AS300 DETAIL - SECURITY GLAZING IN H.M. FRAME
3" = 1'-0"

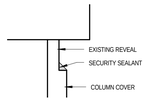

10 AS300 DETAIL - SECURITY SEALANT
3" = 1'-0"

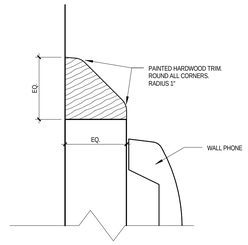

9 AS300 DETAIL - WALL PHONE TRIM
3" = 1'-0"

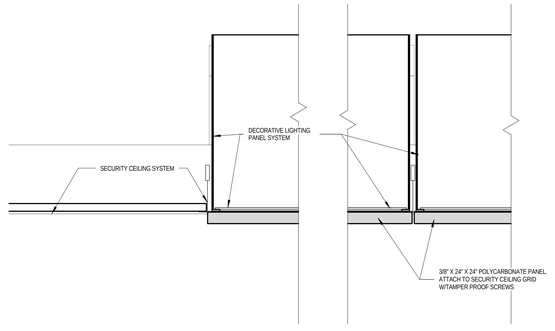

8 AS300 DETAIL @ DECORATIVE LIGHTING PANELS
6" = 1'-0"

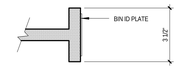

2 AS300 BIN ID PLATE DETAIL
3" = 1'-0"

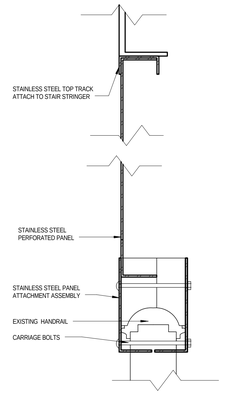

12 AS300 DETAIL - PERFORATED PANELS
3" = 1'-0"

0' 4' 8' 16'

Project North True North

Revisions:	Date

CONSULTANTS:

H.F. LENZ COMPANY
1407 Scalp Avenue Johnstown, PA 15904
Phone: 814-269-9300 FAX: 814-269-9301
cadd@hflenz.com www.hflenz.com
Engineers • Planners • Surveyors • Energy Consultants

ARCHITECT/ENGINEERS:

IKM
architecture
planning
interior design
IKM Incorporated
One PPG Place
Pittsburgh, PA 15222
412-281-1337
www.ikminc.com

Drawing Title: Details

Approved: Project Director

Project Title: Clarksburg VAMC Fourth Floor B Acute Inpatient Mental Health Lock Down Conversion

Location: VAMC Clarksburg West Virginia

Date: March 13, 2015 | Checked | Drawn

VA Project Number: 540-11-106
IKM Project Number: 11-024.1

Building Number

Drawing Number: AS300
Dwg. of

Office of Construction and Facilities Management

Department of Veterans Affairs

VA FORM 08-6231